

A

B

C

D

Renovations & Additions

MADISON METHODIST CHURCH

1091 Confederate Highway

Madison, Georgia 30650

PROJECT DATA:

COUNTY: MORGAN COUNTY -104

CONTACTS:

OCCUPANT NAME: MADISON METHODIST CHURCH, INC.
OWNER CONTACT: SUNBELT BUILDERS - MIKE MCCROREY
PROFESSIONAL CONTACT: SUBBELT BUILDERS - MIKE MCCROREY

PROJECT INFORMATION

IS THIS GOVERNMENT? - NO
PURPOSE OF SUBMISSION: FULL SET
TYPE OF WORK - NEW RENOVATION
STANDARD USED: 2018 NFPA 101 LIFE SAFETY CODE NEW
TYPE OF OCCUPANCY: ASSEMBLY
CONSTRUCTION TYPE: VI(11)-IIA
SQUARE FOOTAGE OF FACILITY: 30,165 (28,358: RENOVATED / 1,807 ADDITION)
SQUARE FOOTAGE OF PROJECT: 30,165 (28,358: RENOVATED / 1,807 ADDITION)
PROJECT OCCUPANT LOAD: 1,396
IS THE PROJECT AN ADDITION: YES
SQUARE FOOTAGE ADDED: 1,807
RENOVATION: YES
TOTAL STORIES OF BUILDING: 2 (PARTIAL)
FLOOR PROJECT IS LOCATED: SLAB ON GRADE
IS THERE A BASEMENT? NO
SPRINKLER SYSTEM TO BE INSTALLED? YES
SPRINKLER TYPE: 13
FIRE ALARM TO BE ADDED? YES
ALARM TYPE: VOICE EVAC
NO. OF BUILDING IN PROJECT: 1
BUILDING NAME: MADISON METHODIST CHURCH
BUILDING SQUARE FOOTAGE: 30,165
BUILDING OCCUPANT LOAD: 1396

PROJECT SCOPE OF WORK

THE PROJECT IS DIVIDED INTO 3 PHASES.

PHASE 1 SCOPE OF WORK:

PHASE 1 SCOPE OF WORK INCLUDES GROUND FLOOR RENOVATION OF AN EXISTING EQUINE FACILITY IN MORGAN COUNTY, GEORGIA. THE EXISTING WOOD FRAME FACILITY INCLUDES AN ARENA, STABLES, AND ADMINISTRATIVE AREA (CONNECTOR). THE ARENA AREA WILL BE RENOVATED FOR THE CHURCH SANCTUARY, ENTRANCE AREA, RESTROOMS, AND A FELLOWSHIP HALL. THE STABLES WILL HOUSE CLASSROOMS, OFFICES, MEETING AREA, AND RESTROOMS. THE CONNECTOR WILL HOUSE THE ADMINISTRATIVE CHURCH OFFICE. THE WORK INCLUDES A PODIUM ADDITION TO THE SANCTUARY PORTION OF THE ARENA SECTION. THE WORK INCLUDES THE FOLLOWING:

1. NEW CONCRETE FLOOR SLAB.
2. SUPPLEMENTAL STRUCTURAL STEEL FRAMING (COLUMNS AND BEAMS), PROTECTED
3. WOOD FRAME WALLS WITH TYPE "X" GYPSUM BOARD FINISH
4. EXISTING WOOD TRUSSES WITH INTUMESCENT PAINT WHERE EXPOSED.
5. NEW WOOD TRUSSES PROTECTED WITH 5/8" TYPE "X" GYPSUM BOARD
6. NEW COMPOSITION SHINGLES AND METAL ROOF PANELS.
7. ALL NEW DOORS AND WINDOWS.
8. NEW FINISHES THROUGHOUT
9. NEW PLUMBING, HVAC, ELECTRICAL, LIGHTING, ETC. THROUGHOUT.
10. NEW FIRE SPRINKLER AND FIRE ALARM SYSTEMS.
11. SITE WORK INCLUDES NEW PARKING, DRIVES, LANDSCAPING, ETC.

PHASE 2 SCOPE OF WORK:

PHASE 2 SCOPE OF WORK INCLUDES THE RENOVATION OF AN EXISTING OUT-BUILDING, APPROXIMATELY 4,000 SQUARE FEET IN AREA. THE OUT-BUILDING FUNCTION WILL BE RECREATION (NOT YET DETERMINED). THE EXISTING OUT-BUILDING IS WOOD FRAME CONSTRUCTION WITH WOOD TRUSSES. RENOVATION WILL BEGIN AS MONEIES ARE AVAILABLE.


PHASE 3 SCOPE OF WORK:

PHASE 3 SCOPE OF WORK INCLUDES THE RENOVATION OF THE STABLE AREA SECOND FLOOR FOR ADDITIONAL CLASSROOMS AND MEETING AREAS. RENOVATION WILL BEGIN AS MONEIES ARE AVAILABLE.

CONSTRUCTION DOCUMENTS

GM
Architect

102 Sammy Court
WARNER ROBINS, GEORGIA 31088
glmarch@outlook.com
(478) 365-8976

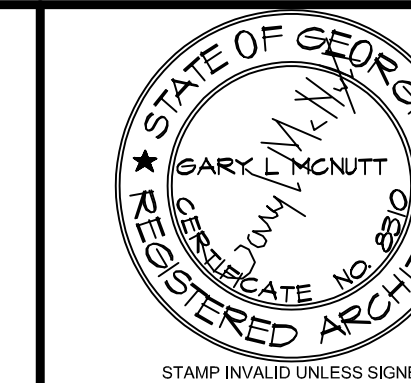

ARCHITECT

CONSULTANT

STAMP INVALID UNLESS SIGNED

SUNBELT
BUILDERS

10641 HIGHWAY 36
COVINGTON, GA 30014
770.786.3031

COVER SHEET

Retrofit & Renovations for
Madison Methodist Church
1091 Confederate Highway
Madison, Georgia 30650

JOB NO.:	02405		
DRAWN BY:	GM		
CHECKED BY:	GM		
DESCRIPTION:	SCH-REVIEW-P1		
DATE:	08.04.24		
DESCRIPTION:	DD-REVIEW		
DATE:	00.00.24		
DESCRIPTION:	CD-REVIEW		
DATE:	01.02.25		
DESCRIPTION:	BID-CONSTRUCT		
DATE:	01.21.25		
REVISIONS:			
1	03.24.25	8	02.09.
2	04.21.25	9	
3	08.11.25	10	
4	08.20.25	11	
5	09.03.25	12	
6	12.19.25	13	
7	01.23.26	14	

THESE DRAWINGS ARE THE PROPERTY OF GMarchitect
AND ARE NOT TO BE REPRODUCED OR REUSED WITHOUT
PERMISSION AND CREDIT.
COPYRIGHT: (C) 2026

SHEET

AO.1


OF

SHEET CONTENTS

SHT NO	SHEET DESCRIPTION
--------	-------------------

CIVIL	CIVIL DRAWINGS ARE UNDER A SEPARATE COVER
-------	---

CONTACT: JEFF MCGEE, PE

 

OF

CODE COMPLIANCE PLAN LEGEND

OL	OCCUPANT LOAD
31	EGRESS LOAD & DIRECTION
TD-50'-0"	TRAVEL DISTANCE
FEC	FIRE EXTINGUISHER & CABINET: J.L. INDUSTRIES, INC., TYPE A, UL-RATED 3-A 40 BC 10 LB. WITH COMPATIBLE RECESSED CABINET
FEB	FIRE EXTINGUISHER & BRACKET: J.L. INDUSTRIES, INC., TYPE A, UL-RATED 3-A 40 BC 10 LB. WITH COMPATIBLE WALL BRACKET
	EXIT LIGHT SIGN (SEE LIGHTING PLANS)
	EMERGENCY LIGHTING APPLIANCE, WALL MOUNTED (SEE LIGHTING PLANS)
	1-HOUR RATED PARTITION - UL U305
	2-HOUR RATED PARTITION
	3-HOUR RATED PARTITION
	4-HOUR RATED PARTITION

MANDATORY CODES:

2018 INTERNATIONAL BUILDING CODE, WITH GEORGIA AMENDMENTS (2020) (2022) (2024).
2018 INTERNATIONAL EXISTING BUILDING CODE, WITH GEORGIA AMENDMENTS (2021)
2018 INTERNATIONAL FIRE CODE
2018 INTERNATIONAL PLUMBING CODE, WITH GEORGIA AMENDMENTS (2020) (2022) (2023) (2024).
2018 INTERNATIONAL MECHANICAL CODE, WITH GEORGIA AMENDMENTS (2020) (2024).
2018 INTERNATIONAL FUEL GAS CODE, WITH GEORGIA AMENDMENTS (2020) (2024).
2020 NATIONAL ELECTRICAL CODE, WITH GEORGIA AMENDMENTS (2021).
2015 INTERNATIONAL ENERGY CONSERVATION CODE, WITH GEORGIA SUPPLEMENTS & AMENDMENTS (2020) (2022) (2023).
2018 NFPA 13 FIRE SAFETY CODE WITH 2022 GEORGIA STATE FIRE COMMISSIONER AMENDMENTS 12-3-3-.04 (72).
2018 NFPA 10 STANDARD FOR PORTABLE FIRE EXTINGUISHERS WITH 2022 GEORGIA STATE FIRE COMMISSIONER AMENDMENTS.
2019 NFPA 13 FIRE SPRINKLER SYSTEMS WITH 2022 GEORGIA STATE FIRE COMMISSIONER AMENDMENTS
GEORGIA ACCESSIBILITY CODE CHAPTER 120-3-20(.01-.08) WITH 2022 GEORGIA STATE FIRE COMMISSIONER AMENDMENTS 120-3-3-.08 THROUGH .11. - 2010 ADA STANDARDS FOR ACCESSIBLE DESIGN.

CODE REVIEW DATA:

OCCUPANCY TYPE(S): IBC / NFPA 101
ASSEMBLY (A3) / NEW ASSEMBLY
BUSINESS B / NEW BUSINESS
ACCESSORY STORAGE (S2)
CONSTRUCTION TYPE(S): IBC 2018 / NFPA 101 2012
TYPE VA / V-111
COMBUSTIBLE / PROTECTED / SPRINKLERED
BUILDING LEVELS AND HEIGHTS:
ONE STORY
TOP OF HIGHEST WALL / ROOF: 40'-6" +/-
BUILDING AREAS:
ALLOWABLE TABULAR AREA (IBC 2018 TABLE 503)
ASSEMBLY (A3) / NEW ASSEMBLY: 24,000 GSF ALLOWABLE
SANCTUARY/PODIUM/FELLOWSHIP HALL/ASSEMBLY: 12,836 GSF ACTUAL
ACCESSORY ASSEMBLY/CLASSROOMS: 4,527 GSF ACTUAL
TOTAL ASSEMBLY (A3): 17,363 GSF ACTUAL
BUSINESS B / NEW BUSINESS: 36,000 GSF ALLOWABLE
ADMINISTRATIVE / OFFICES:
FIRST FLOOR: 775 GSF ACTUAL
MEZZANINE OFFICES: 775 GSF ACTUAL
TOTAL BUSINESS (B): 1,550 GSF ACTUAL
ACCESSORY STORAGE (S2): 54,000 GSF ALLOWABLE
TOTAL STORAGE (S2): 1,128 GSF ACTUAL
TOTAL BUILDING FOOTPRINT: 30,165 GSF
AUTOMATIC SPRINKLER INSTALLATION INCREASE: NOT NEEDED.
FRONTAGE INCREASE CALCULATIONS: NOT NEEDED.
OCCUPANCY LOAD: IBC 2018 / NFPA 101 2012
ASSEMBLY (A3) / NEW ASSEMBLY:
SANCTUARY: 7 NSF / PERSON: 4,298 NSF / 7 NSF = 614 PERSONS
PODIUM/FELLOWSHIP HALL/GATHERING: 3,231 NSF / 15 NSF = 220 PERSONS
ASSEMBLY: 1,360 NSF / 7 NSF = 195 PERSONS
ACCESSORY ASSEMBLY/CLASSROOMS: 3,155 NSF / 15 NSF = 211 PERSONS
TOTAL ASSEMBLY (A3): 1,240 PERSONS
BUSINESS B / NEW BUSINESS:
ADMINISTRATIVE / OFFICES:
FIRST FLOOR: 3,659 GSF / 150 SF = 25 PERSONS
MEZZANINE: 776 GSF / 150 SF = 6 PERSONS
TOTAL BUSINESS (B): 31 PERSONS
ACCESSORY STORAGE (S2):
ACCESSORY STORAGE: 1,128 NSF / 500 SF = 3 PERSONS
TOTAL OCCUPANT LOAD: 1,274 PERSONS
EGRESS WIDTH REQUIRED / PROVIDED:
0.2' / PERSON X 1,274 PERSONS = 255' REQUIRED / 504' PROVIDED
SEE CODE COMPLIANCE PLAN FOR EGRESS / EXITING
TRAVEL DISTANCES: IBC 2018 / NFPA 101 2012
ASSEMBLY (A3): 250' / NEW ASSEMBLY: 250' ALLOWED.
BUSINESS (B): 300' / NEW BUSINESS: 300' ALLOWED.

PLUMBING FIXTURE CALCULATIONS IPC 2018
ASSEMBLY (A3): TOTAL LOAD: 1,240 PERSONS
-WATER CLOSETS
MALES: 620/150 = 4.14 / 5 REQUIRED
FEMALES: 620/75 = 8.3 / 9 REQUIRED
-LAVATORIES
MALES: 620/200 = 3.1 / 4 REQUIRED
FEMALES: 620/200 = 3.1 / 4 REQUIRED
BUSINESS (B): 31 PERSONS
-WATER CLOSETS (1/25 - 1/50): 31/25 = 1.24 / 2 REQUIRED
MALES: 15/25 = 1.0 REQUIRED
FEMALES: 16/25 = 1.0 REQUIRED
-LAVATORIES (1/40 - 1/80):
MALES: 15/40 = 0.375 / 1.0 REQUIRED
FEMALES: 16/40 = 0.40 / 1.0 REQUIRED
ACCESSORY STORAGE: 3 PERSONS
-WATER CLOSETS (1/100): 3/100 = 0.03 / 1 REQUIRED
-LAVATORIES (1/100): 3/100 = 0.03 / 1 REQUIRED
DRINKING FOUNTAINS: 1,274/1,000 = 1.28 / 2 REQUIRED / 2 PROVIDED
BOTTLED WATER PROVIDE AT GATHERING / COFFEE BAR AREA
JAN. SINKS: 1 REQUIRED / 1 PROVIDED (EXISTING)
PLUMBING FIXTURE TABULATIONS
PROVIDED TOTALS
WATER CLOSETS: 4 M / 7 F / 4 U = 15 TOTAL
URINALS: 3 M = 3 TOTAL
LAVS: 4 M / 5 F / 4 U = 13 TOTAL
D.F.: 2 TOTAL

PROJECT DATA:

COUNTY: MORGAN COUNTY -104

CONTACTS:
OCCUPANT NAME: MADISON METHODIST CHURCH, INC.
OWNER CONTACT: SUNBELT BUILDERS - MIKE MCCROREY
PROFESSIONAL CONTACT: SUBBELT BUILDERS - MIKE MCCROREY

PROJECT INFORMATION

IS THIS GOVERNMENT? - NO
PURPOSE OF SUBMISSION: FULL SET
TYPE OF WORK - NEW RENOVATION
STANDARD USED: 2018 NFPA 101 LIFE SAFETY CODE NEW
TYPE OF OCCUPANCY: ASSEMBLY
CONSTRUCTION TYPE: V(11)-VA
SQUARE FOOTAGE OF FACILITY: 30,165 (28,358: RENOVATED / 1,807 ADDITION)
SQUARE FOOTAGE OF PROJECT: 30,165 (28,358: RENOVATED / 1,807 ADDITION)
PROJECT OCCUPANT LOAD: 1,396
IS THE PROJECT AN ADDITION? YES
SQUARE FOOTAGE ADDED: 1,807
RENOVATION: YES
TOTAL STORIES OF BUILDING: 2 (PARTIAL)
FLOOR PROJECT IS LOCATED: SLAB ON GRADE
IS THERE A BASEMENT? NO
SPRINKLER SYSTEM TO BE INSTALLED? YES
SPRINKLER TYPE: 13
FIRE ALARM TO BE ADDED? YES
ALARM TYPE: VOICE EVAC
NO. OF BUILDING IN PROJECT: 1
BUILDING NAME: MADISON METHODIST CHURCH
BUILDING SQUARE FOOTAGE: 30,165
BUILDING OCCUPANT LOAD: 1,396

PROJECT SCOPE OF WORK

THE PROJECT IS DIVIDED INTO 3 PHASES.

PHASE 1 SCOPE OF WORK:

PHASE 1 SCOPE OF WORK INCLUDES GROUND FLOOR RENOVATION OF AN EXISTING EQUINE FACILITY IN MORGAN COUNTY, GEORGIA. THE EXISTING WOOD FRAME FACILITY INCLUDES AN ARENA, STABLES, AND ADMINISTRATIVE AREA (CONNECTOR). THE ARENA AREA WILL BE RENOVATED FOR THE CHURCH SANCTUARY. ENTRANCE AREA, RESTROOMS, AND A FELLOWSHIP HALL. THE STABLES WILL HOUSE CLASSROOMS, OFFICES, MEETING AREA, AND RESTROOMS. THE CONNECTOR WILL HOUSE THE ADMINISTRATIVE CHURCH OFFICE. THE WORK INCLUDES A PODIUM ADDITION TO THE SANCTUARY PORTION OF THE ARENA SECTION. THE WORK INCLUDES THE FOLLOWING:
1. NEW CONCRETE FLOOR SLAB.
2. SUPPLEMENTAL STRUCTURAL STEEL FRAMING (COLUMNS AND BEAMS), PROTECTED
3. WOOD FRAME WALLS WITH TYPE "X" GYPSUM BOARD FINISH.
4. EXISTING WOOD TRUSSES WITH INTUMESCENT PAINT WHERE EXPOSED.
5. NEW WOOD TRUSSES PROTECTED WITH 5/8" TYPE "X" GYPSUM BOARD
6. NEW COMPOSITION SHINGLES AND METAL ROOF PANELS.
7. ALL NEW DOORS AND WINDOWS.
8. NEW FINISHES THROUGHOUT
9. NEW PLUMBING, HVAC, ELECTRICAL, LIGHTING, ETC. THROUGHOUT.
10. NEW FIRE SPRINKLER AND FIRE ALARM SYSTEMS.
11. SITE WORK INCLUDES NEW PARKING, DRIVES, LANDSCAPING, ETC.

PHASE 2 SCOPE OF WORK:


PHASE 2 SCOPE OF WORK INCLUDES THE RENOVATION OF AN EXISTING OUT-BUILDING, APPROXIMATELY 4,000 SQUARE FEET IN AREA. THE OUT-BUILDING FUNCTION WILL BE RECREATION (NOT YET DETERMINED). THE EXISTING OUT-BUILDING IS WOOD FRAME CONSTRUCTION WITH WOOD TRUSSES. RENOVATION WILL BEGIN AS MONIES ARE AVAILABLE.

PHASE 3 SCOPE OF WORK:

PHASE 3 SCOPE OF WORK INCLUDES THE RENOVATION OF THE STABLE AREA SECOND FLOOR FOR ADDITIONAL CLASSROOMS AND MEETING AREAS. RENOVATION WILL BEGIN AS MONIES ARE AVAILABLE.

GM
Architect

102 Sammy Court
WARNER ROBINS, GEORGIA 31088
gmarc@outlook.com
(478)-365-8976

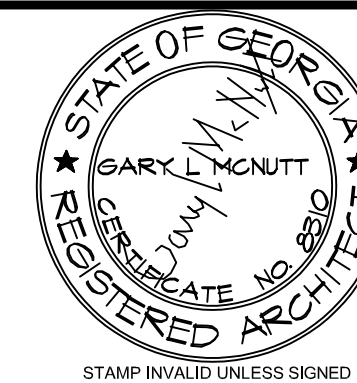

STAMP INVALID UNLESS SIGNED

ARCHITECT

CONSULTANT

STAMP INVALID UNLESS SIGNED



10641 HIGHWAY 36
COVINGTON, GA 30014
770.786.3031

CODE COMPLIANCE & LIFE SAFETY PLAN

Retrofit & Renovations for
Madison Methodist Church
1091 Confederate Highway
Madison, Georgia 30650

JOB NO.:	02405		
DRAWN BY:	GM		
CHECKED BY:	GM		
DESCRIPTION:	SCH-REVIEW-P1		
DATE:	08.04.24		
DESCRIPTION:	DD-REVIEW		
DATE:	00.00.24		
DESCRIPTION:	CD-REVIEW		
DATE:	01.02.25		
DESCRIPTION:	BID-CONSTRUCTION		
DATE:	01.21.25		
REVISIONS:			
1	03.24.25	8	02.02.26
2	04.21.25	9	
3	08.11.25	10	
4	08.20.25	11	
5	09.03.25	12	
6	12.19.25	13	
7	01.23.26	14	


THESE DRAWINGS ARE THE PROPERTY OF GM ARCHITECT
AND ARE NOT TO BE REPRODUCED OR REUSED WITHOUT
PERMISSION AND CREDIT.
COPYRIGHT: © 2026

SHEET

ALS1.1

OF

PROJ NORTH

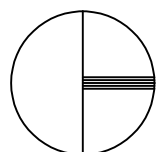

CODE COMPLIANCE & LIFE SAFETY PLAN: FIRST FLOOR

SCALE: 3/32" = 1'-0"

CHAIR/TABLE STOR
[W122]

SCALE IN FEET

	OCCUPANT LOAD
	EGRESS LOAD & DIRECTION
	TRAVEL DISTANCE
	FIRE EXTINGUISHER & CABINET: JLI INDUSTRIES, INC., TYPE A, UL-RATED 3-A 40 BC 10 LB. WITH COMPATIBLE RECESSED CABINET
	FIRE EXTINGUISHER & BRACKET: JLI INDUSTRIES, INC., TYPE A, UL-RATED 3-A 40 BC 10 LB. WITH COMPATIBLE WALL BRACKET
	EXIT LIGHT SIGN (SEE LIGHTING PLANS)
	EMERGENCY LIGHTING APPLIANCE, WALL MOUNTED (SEE LIGHTING PLANS)
	1-HOUR RATED PARTITION - UL U305
	2-HOUR RATED PARTITION
	3-HOUR RATED PARTITION
	4-HOUR RATED PARTITION

2018 INTERNATIONAL BUILDING CODE, WITH GEORGIA AMENDMENTS (2020) (2022) (2024).

2018 INTERNATIONAL EXISTING BUILDING CODE, WITH GEORGIA AMENDMENTS (2021)

2018 INTERNATIONAL FIRE CODE

2018 INTERNATIONAL PLUMBING CODE, WITH GEORGIA AMENDMENTS (2020) (2022) (2023) (2024).

2018 INTERNATIONAL MECHANICAL CODE, WITH GEORGIA AMENDMENTS (2020) (2024).

2018 INTERNATIONAL FUEL GAS CODE, WITH GEORGIA AMENDMENTS (2020) (2022).

2020 NATIONAL ELECTRICAL CODE, WITH GEORGIA AMENDMENTS (2021).

2025 INTERNATIONAL ENERGY CONSERVATION CODE, WITH GEORGIA SUPPLEMENTS & AMENDMENTS (2020) (2022) (2023).

2019 NFPA LIFE SAFETY CODE WITH 2022 GEORGIA STATE FIRE COMMISSIONER AMENDMENTS 12-3-3-04 (72).

2019 NFPA 10 STANDARD FOR PORTABLE FIRE EXTINGUISHERS WITH 2022 GEORGIA STATE FIRE COMMISSIONER AMENDMENTS.

2019 NFPA 13 FIRE SPRINKLER SYSTEMS WITH 2022 GEORGIA STATE FIRE COMMISSIONER AMENDMENTS

GEORGIA ACCESSIBILITY CODE CHAPTER 120-3-20.01-.08, WITH 2022 GEORGIA STATE FIRE COMMISSIONER AMENDMENTS 120-3-3-.08 THROUGH .11, + 2010 ADA STANDARDS FOR ACCESSIBLE DESIGN.

OCCUPANCY TYPE(S): IBC / NFPA 1012

ASSEMBLY (A3) / NEW ASSEMBLY
BUSINESS B / NEW BUSINESS
ACCESSORY STORAGE (S2)

CONSTRUCTION TYPE(S): IBC 2018 / NFPA 101 2012
TYPE VA / V-111
COMBUSTIBLE / PROTECTED / SPRINKLERED

BUILDING LEVELS AND HEIGHTS:
ONE STORY
TOP OF HIGHEST WALL / ROOF: 4'-0" +/-

BUILDING AREAS:
ALLOWABLE TABULAR AREA (IBC 2018 TABLE 503)
ASSEMBLY (A3) / NEW ASSEMBLY: 24,000 GSF ALLOWABLE
SANCTUARY/PODIUM/FELLOWSHIP HALL/ASSEMBLY: 12,836 GSF ACTUAL
ACCESSORY ASSEMBLY (CLASSROOMS): 4,527 GSF ACTUAL
TOTAL ASSEMBLY (A3): 17,383 GSF ACTUAL
BUSINESS B / NEW BUSINESS: 36,000 GSF ALLOWABLE
ADMINISTRATIVE / OFFICES:
FIRST FLOOR: 776 GSF ACTUAL
MEZZANINE OFFICES: 775 GSF ACTUAL
TOTAL BUSINESS (B): 1,550 GSF ACTUAL
ACCESSORY STORAGE (S2): 1,400 GSF ALLOWABLE
TOTAL STORAGE (S2): 1,128 GSF ACTUAL
TOTAL BUILDING FOOTPRINT: 30,165 GSF

AUTOMATIC SPRINKLER INSTALLATION INCREASE: NOT NEEDED.
FIRE FIGHTING INCREASE CALCULATIONS: NOT NEEDED.

OCCUPANCY LOAD: IBC 2018 / NFPA 101 2012

ASSEMBLY (A3) / NEW ASSEMBLY:
SANCTUARY/PODIUM/FELLOWSHIP HALL/ASSEMBLY: 3.21 NSF / 15 SF = 614 PERSONS
PODIUM/FELLOWSHIP HALL/ASSEMBLY: 3.21 NSF / 15 SF = 220 PERSONS
ASSEMBLY 1: 3.60 NSF / 17 SF = 195 PERSONS
ACCESSORY ASSEMBLY (CLASSROOMS): 3.15 NSF / 15 SF = 211 PERSONS

TOTAL ASSEMBLY (A3): 1,404 PERSONS


BUSINESS B / NEW BUSINESS:
ADMINISTRATIVE / OFFICES:
FIRST FLOOR: 3,659 GSF / 150 SF = 25 PERSONS
MEZZANINE: 776 GSF / 150 SF = 5 PERSONS
TOTAL BUSINESS (B): 31 PERSONS

ACCESSORY STORAGE (S2):
ACCESSORY STORAGE: 1,128 NSF / 500 SF = 3 PERSONS
TOTAL OCCUPANT LOAD: 1,274 PERSONS

EGRESS WIDTH REQUIRED / PROVIDED:
0.2" / PERSON X 1,274 PERSONS = 255" REQUIRED / 504" PROVIDED

SEE CODE COMPLIANCE PLAN FOR EGRESS / EXITING


TRAVEL DISTANCES: IBC 2018 / NFPA 101 2012
ASSEMBLY (A3): 250' / NEW ASSEMBLY: 250' ALLOWED.
BUSINESS (B): 300' / NEW BUSINESS: 300' ALLOWED.

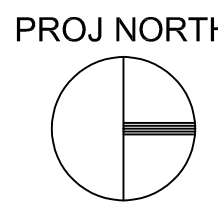

SCALE: 3/32" = 1'-0"



102 Sammy Court
WARNER ROBINS, GEORGIA 31088
glmarch@outlook.com
(478)-365-8976

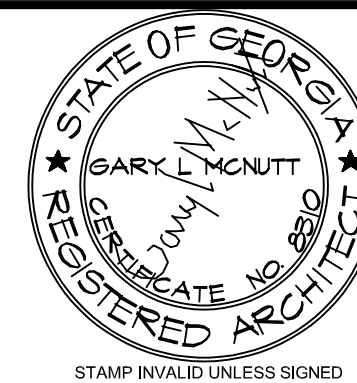

ARCHITECT

CONSULTANT



10641 HIGHWAY 36
COVINGTON, GA 30014
770.786.3031

CODE COMPLIANCE & LIFE SAFETY PLAN

Retrofit & Renovations for Madison Methodist Church

1091 Confederate Highway
Madison, Georgia 30650

JOB NO.:	02405
DRAWN BY:	GM
CHECKED BY:	GM
DESCRIPTION:	SCH-REVIEW-P1
DATE:	08.04.24
DESCRIPTION:	DD-REVIEW
DATE:	00.00.24
DESCRIPTION:	CD-REVIEW
DATE:	01.02.25
DESCRIPTION:	BID-CONSTRUCTION
DATE:	01.21.25

REVISIONS:		
1	03.24.25	8 02.02.26
2	04.21.25	9
3	08.11.25	10
4	08.20.25	11
5	09.03.25	12
6	12.19.25	13
7	01.23.26	14

THESE DRAWINGS ARE THE PROPERTY OF GMarchitect
AND ARE NOT TO BE REPRODUCED OR REUSED WITHOUT
PERMISSION AND CREDIT.
COPYRIGHT: © 2026

SHEET

ALS1.2

OF

A

B

C

D

ARCHITECT

CONSULTANT

D

DEMOLITION PLAN: FIRST FLOOR

Retrofit & Renovations for
Madison Methodist Church1091 Confederate Highway
Madison, Georgia 30650

JOB NO.:	02405		
DRAWN BY:	GM		
CHECKED BY:	GM		
DESCRIPTION:	SCH-REVIEW-P1		
DATE:	08.04.24		
DESCRIPTION:	DD-REVIEW		
DATE:	00.00.24		
DESCRIPTION:	CD-REVIEW		
DATE:	01.02.25		
DESCRIPTION:	BID-CONSTRUCTION		
DATE:	01.21.25		
REVISIONS:			
1	03.24.25	8	02.09.26
2	04.21.25	9	
3	08.11.25	10	
4	08.20.25	11	
5	09.03.25	12	
6	12.19.25	13	
7	01.23.26	14	

THESE DRAWINGS ARE THE PROPERTY OF GManchitect
AND ARE NOT TO BE REPRODUCED OR REUSED WITHOUT
PERMISSION AND CREDIT.
COPYRIGHT: (C) 2026

SHEET

AD1.0.1



OF

GENERAL DEMOLITION NOTES

- A. ALL DEMOLITION WORK SHALL BE DONE IN ACCORDANCE WITH THE CURRENT EDITIONS OF THE CODES LISTED ON SHEET ALS1.1 AND CURRENT EDITIONS OF ALL OTHER APPLICABLE LOCAL CODES, ORDINANCES, SUBDIVISION REGULATIONS, AND COVENANTS AND REQUIREMENTS.
- B. REMOVE OF DEMOLITION ITEMS MEANS DEMOLITION, REMOVAL AND LEGALLY TRANSPORTING AND DISPOSING OFF-SITE ALL DEBRIS, RUBBISH AND OTHER MATERIALS RESULTING FROM DEMOLITION OPERATIONS.
- C. IF HAZARDOUS MATERIALS ARE ENCOUNTERED DURING DEMOLITION OPERATIONS, NOTIFY OWNER AND/OR ARCHITECT IMMEDIATELY.
- D. PROVIDE, ERECT AND MAINTAIN EFFECTIVE BARRICADES, DANGER SIGNALS AND SIGNS IN LOCATIONS WHERE REQUIRED FOR THE PROTECTION OF THE WORK AND THE SAFETY OF THE WORKERS AND THE PUBLIC.
- E. MAINTAIN EXISTING UTILITIES, INDICATED TO REMAIN, KEEP IN SERVICE AND PROTECT AGAINST DAMAGE DURING DEMOLITION OPERATIONS.
- F. PROVIDE MATERIALS, LABOR, AND EQUIPMENT NOT SPECIFICALLY INDICATED BUT NECESSARY FOR DEMOLITION AND PROPER INSTALLATION OF NEW MATERIALS AND PROPER COMPLETION OF THIS CONTRACT.

PLAN DEMOLITION NOTES

1. REMOVE EXISTING WINDOW, LOUVER, STOREFRONT, DOOR ASSEMBLIES, AND ASSOCIATED HARDWARE, ETC. AND DISPOSE OF OFF SITE.
2. REMOVE EXISTING CONCRETE FLOOR SLAB INCLUDING BRICK, RUBBER TILE AND SUB-GRADE MATERIAL DOWN TO NEW SUB-GRADE ELEVATION AND DISPOSE OF OFF SITE.
3. REMOVE EXISTING CONCRETE STRIP WALL FOOTINGS INCLUDING SUB-GRADE MATERIAL DOWN TO NEW SUB-GRADE ELEVATION AND DISPOSE OF OFF SITE, FIXTURES, VENT PIPES, CONDUIT, ETC. AND DISPOSE OF OFF SITE.
4. SHORE AND BRACE EXISTING FLOOR AND OR ROOF STRUCTURE AND REMOVE EXISTING WALL ASSEMBLY, INCLUDING ASSOCIATED DOOR AND WINDOW ASSEMBLIES THEREIN, AND DISPOSE OF OFF SITE.
5. REMOVE EXISTING STALL WALL ASSEMBLY, INCLUDING ASSOCIATED DOOR AND WINDOW ASSEMBLIES THEREIN, AND DISPOSE OF OFF SITE.
6. REMOVE EXISTING BARN DOOR ASSEMBLY, INSPECT, REPLACE ANY DETERIORATED PORTIONS AND RE-USE (RE-INSTALL) AS SHOWN.
7. REMOVE EXISTING CABINETRY AND DISPOSE OF OFF SITE.
8. REMOVE EXISTING CABINETRY INCLUDING SINK AND ASSOCIATED SUPPLY AND WASTE PIPING AND DISPOSE OF OFF SITE. CAP ALL SUPPLY AND WASTE LINES.
9. REMOVE EXISTING PLUMBING FIXTURES AND ASSOCIATED SUPPLY AND WASTE PIPING AND DISPOSE OF OFF SITE. CAP ALL SUPPLY AND WASTE LINES.
10. REMOVE EXISTING MECHANICAL EQUIPMENT AND ASSOCIATED DUCTWORK, PIPING, CONDUIT, ETC. AND DISPOSE OF OFF SITE.
11. REMOVE EXISTING ELECTRICAL EQUIPMENT AND LIGHT FIXTURES AND ASSOCIATED CONDUIT, PANELS, SWITCHES, OUTLETS, ETC. AND DISPOSE OF OFF SITE.
13. REMOVE EXISTING GRADE MATERIAL DOWN TO BELOW NEW SUB-GRADE ELEVATIONS AND DISPOSE OF OFF SITE.
14. REMOVE EXISTING WOOD STAIR SYSTEM AND DISPOSE OF OFF SITE.
15. REMOVE EXISTING ROOF DORMER, INCLUDING WINDOW UNIT, ETC., AND DISPOSE OF OFF SITE.
16. REMOVE A PORTION OF EXISTING CEILING/ FLOOR STRUCTURE TO ALLOW INSTALLATION OF NEW STAIR SYSTEM. DISPOSE OF OFF SITE.

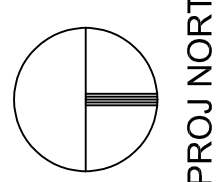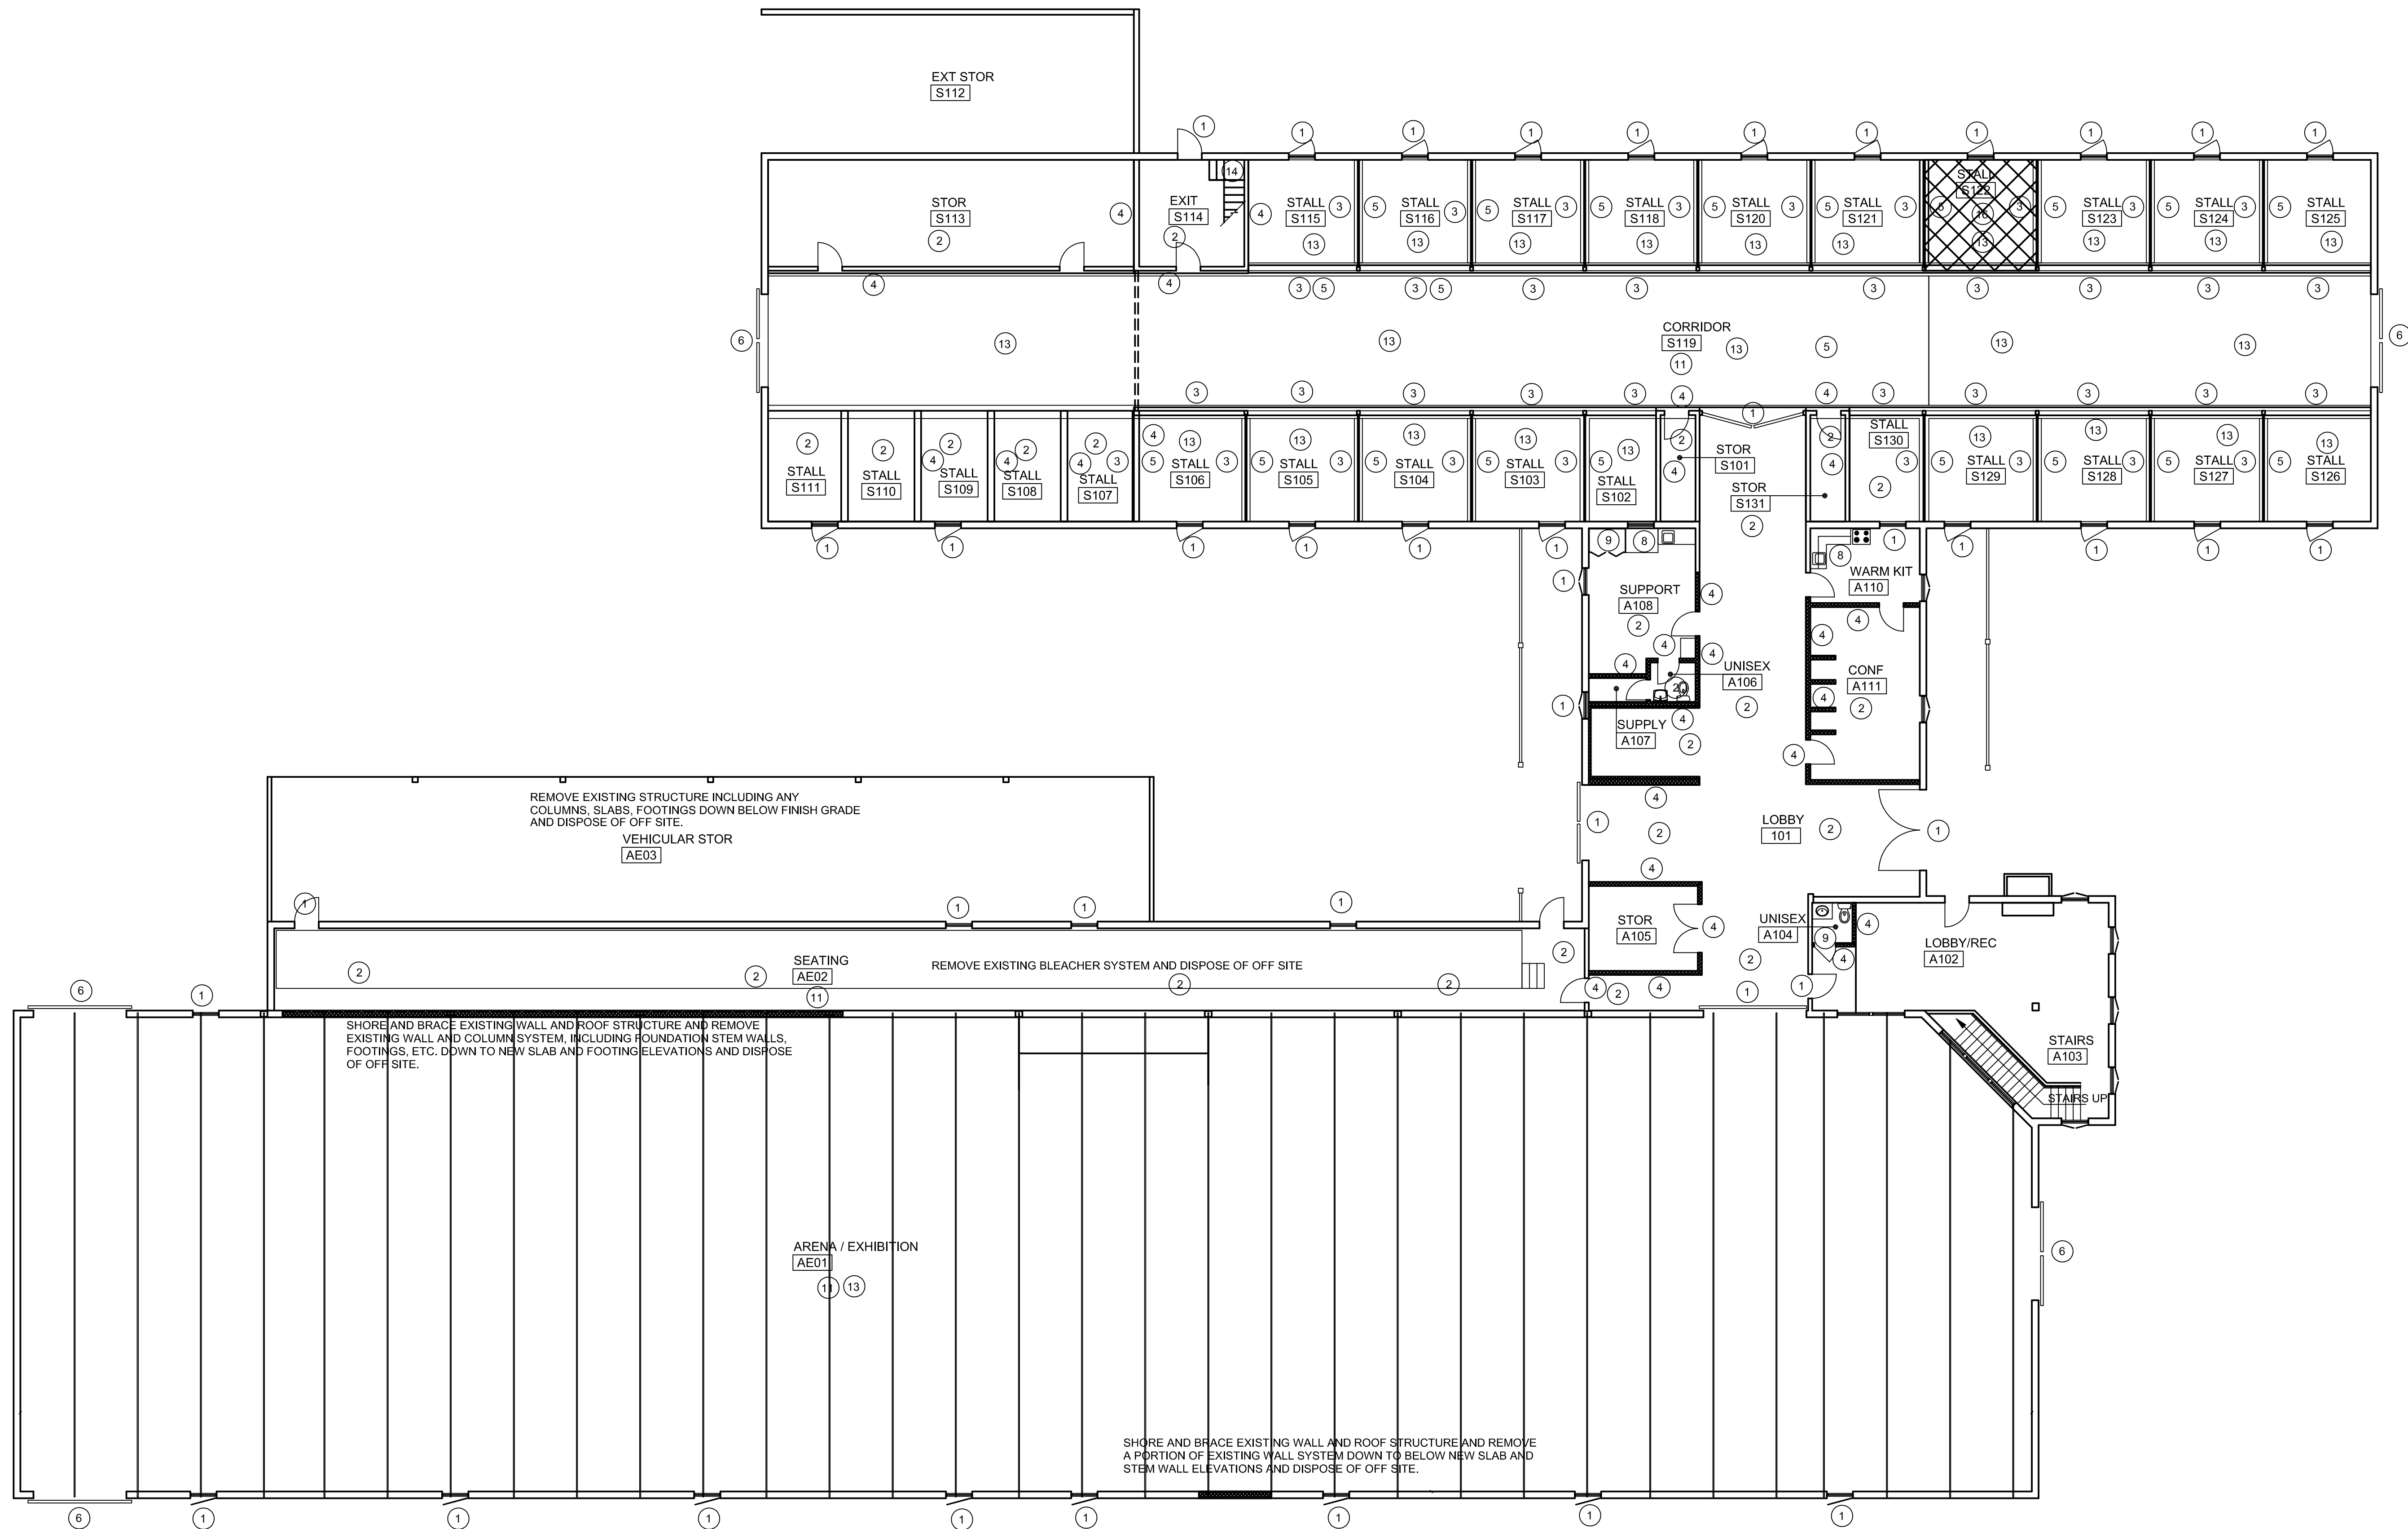

OVERALL FIRST FLOOR PLAN: ARENA & STABLES

SCALE: 3/32" = 1'-0"



A

B

C


D

A

B

C

D

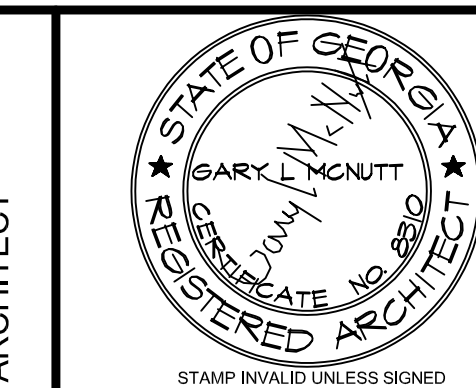

ARCHITECT
CONSULTANT



10641 HIGHWAY 36
COVINGTON, GA 30014
770.786.3031

Retrofit & Renovations for
Madison Methodist Church
1091 Confederate Highway
Madison, Georgia 30650

JOB NO.:	02405		
DRAWN BY:	GM		
CHECKED BY:	GM		
DESCRIPTION:	SCH-REVIEW-P1		
DATE:	08.04.24		
DESCRIPTION:	DD-REVIEW		
DATE:	00.00.24		
DESCRIPTION:	CD-REVIEW		
DATE:	01.02.25		
DESCRIPTION:	BID-CONSTRUCTION		
DATE:	01.21.25		
REVISIONS:			
1	03.24.25	8	02.09.26
2	04.21.25	9	
3	08.11.25	10	
4	08.20.25	11	
5	09.03.25	12	
6	12.19.25	13	
7	01.23.26	14	

THESE DRAWINGS ARE THE PROPERTY OF GLMARCH
AND ARE NOT TO BE REPRODUCED OR REUSED WITHOUT
PERMISSION AND CREDIT.
COPYRIGHT: (C) 2026

SHEET

A1.0.1

OF



PARTITION TYPES

WOOD FRAMING PARTITIONS

- 6.4.1 2X4 WOOD STUDS AT 16" O. C. WITH 1 LAYER 5/8" TYPE "X" GYPSUM BOARD ON ROOM SIDE FACE ONLY WITH SOUND ATTENUATION INSULATION.
- 6.4.2 2X4 WOOD STUDS AT 16" O. C. WITH 1 LAYER 5/8" TYPE "X" GYPSUM BOARD ON BOTH FACES & SOUND ATTENUATION INSULATION.
- 6.4.3 2X4 WOOD STUDS AT 16" O. C. WITH 1 LAYER 5/8" TYPE "X" GYPSUM BOARD ON ROOM SIDE FACE ONLY & SOUND ATTENUATION INSULATION.
- 6.4.4 2X4 WOOD STUDS AT 16" O. C. WITH 1 LAYER 5/8" TYPE "X" GYPSUM BOARD ON EACH FACE. (UL DESIGN NO. U305) & SOUND ATTENUATION INSULATION.
- 6.4.5 2X4 WOOD STUDS AT 16" O. C. WITH 2 LAYER 5/8" TYPE "X" GYPSUM BOARD ON EACH FACE W/ THERMAL INSULATION R13. (UL DESIGN NO. U305)
- 6.6.1 2X6 WOOD STUDS AT 16" O. C. WITH 1 LAYER 5/8" TYPE "X" GYPSUM BOARD ON ROOM SIDE FACE ONLY. WITH SOUND ATTENUATION INSULATION.
- 6.6.2 2X6 WOOD STUDS AT 16" O. C. WITH 1 LAYER 5/8" TYPE "X" GYPSUM BOARD ON BOTH FACES. & SOUND ATTENUATION INSULATION.
- 6.6.3 2X6 WOOD STUDS AT 16" O. C. WITH 1 LAYER 5/8" TYPE "X" GYPSUM BOARD ON ROOM SIDE FACE ONLY. & SOUND ATTENUATION INSULATION.
- 6.6.4 2X6 WOOD STUDS AT 16" O. C. WITH 1 LAYER 5/8" TYPE "X" GYPSUM BOARD ON BOTH SIDES. (UL DESIGN NO. U305) & SOUND ATTENUATION INSULATION.
- 6.6.5 2X6 WOOD STUDS AT 16" O. C. WITH 2 LAYER 5/8" TYPE "X" GYPSUM BOARD ON EACH FACE W/ WITH THERMAL INSULATION R19 (UL DESIGN NO. U305)
- 6.8.1 2X8 WOOD STUDS AT 16" O. C. WITH 1 LAYER 5/8" GYPSUM BOARD ON ROOM SIDE FACE ONLY. WITH SOUND ATTENUATION INSULATION.
- 6.8.2 2X8 WOOD STUDS AT 16" O. C. WITH 1 LAYER 5/8" TYPE "X" GYPSUM BOARD ON BOTH FACES. & SOUND ATTENUATION INSULATION.
- 6.8.3 2X8 WOOD STUDS AT 16" O. C. WITH 1 LAYER 5/8" TYPE "X" GYPSUM BOARD ON ROOM SIDE FACE ONLY. & SOUND ATTENUATION INSULATION.
- 6.8.4 2X8 WOOD STUDS AT 16" O. C. WITH 1 LAYER 5/8" TYPE "X" GYPSUM BOARD ON BOTH SIDES. (UL DESIGN NO. U305) & SOUND ATTENUATION INSULATION.
- 6.8.5 2X8 WOOD STUDS AT 16" O. C. WITH 2 LAYER 5/8" TYPE "X" GYPSUM BOARD ON EACH FACE W/ WITH THERMAL INSULATION R19. (UL DESIGN NO. U305)


GENERAL PARTITIONS NOTES:

- (1) ALL PARTITIONS TO TERMINATE AT BOTTOM OF CEILING JOIST OR AT BOTTOM OF ROOF SHEATHING U. O. N.
- (2) ALL FIRE RATED WALLS & PARTITIONS TO TERMINATE AT BOTTOM OF FLOOR / CEILING JOISTS AND BOTTOM OF ROOF SHEATHING. FLOOR TO THE UNDERSIDE OF THE ROOF OR FIRE RATED FLOOR DECK WITH ALL OPENINGS SEALED TIGHT.
- (3) RATED WALL CONSTRUCTION THAT EXTENDS FROM THE FLOOR TO THE UNDERSIDE OF FLOOR / CEILING JOISTS OR ROOF SHEATHING SHALL BE FIRE-SEALED TIGHT.
- (4) FIRE STOP SYSTEMS AND DEVICES: PENETRATIONS FOR CABLES, CABLE TRAYS, CONDUITS, PIPES, TUBES, COMBUSTION VENTS AND EXHAUST VENTS, WIRES, AND SIMILAR ITEMS TO ACCOMMODATE ELECTRICAL, MECHANICAL, PLUMBING, AND COMMUNICATIONS SYSTEMS THAT PASS INTO OR THROUGH A WALL, FLOOR, OR FLOOR/CEILING ASSEMBLY CONSTRUCTED AS A FIRE BARRIER SHALL BE PROTECTED BY A FIRE STOP SYSTEM OR DEVICE.
- LIFE SAFETY CODE SECTION 8.3.5.1 OF THE 2018 EDITION, FIRE STOP SYSTEMS SHALL HAVE A MINIMUM OF ONE (1) HOUR F RATING, BUT NOT LESS THAN THE REQUIRED FIRE RESISTIVE RATING OF THE FIRE BARRIER PENETRATED.
- SECTION 8.3.5.1.3, PENETRATIONS IN FIRE RATED HORIZONTAL ASSEMBLIES SHALL HAVE A MINIMUM ONE (1) HOUR F RATING, BUT NOT LESS THAN THE FIRE RESISTIVE RATING OF THE HORIZONTAL ASSEMBLY, SECTION 8.3.5.1.4. SEE MECHANICAL AND ELECTRICAL DRAWINGS FOR DETAILS.
- (5) IDENTIFICATION OF FIRE BARRIERS SHALL BE BY SIGNS OR STENCILING PERMANENTLY INSTALLED ON ALL RATED BARRIERS OR WALLS. ABOVE ANY DECORATIVE CEILING AND/OR IN CONCEALED SPACES. THE LETTERING SHALL BE 2" IN HEIGHT AND SPACED EVERY 12 FEET. THE FOLLOWING WORDING IS RECOMMENDED: "ONE 1 (OR TWO-2) HOUR FIRE AND SMOKE BARRIER PROTECT ALL OPENINGS."

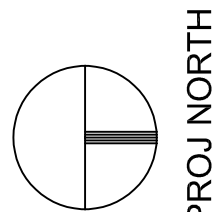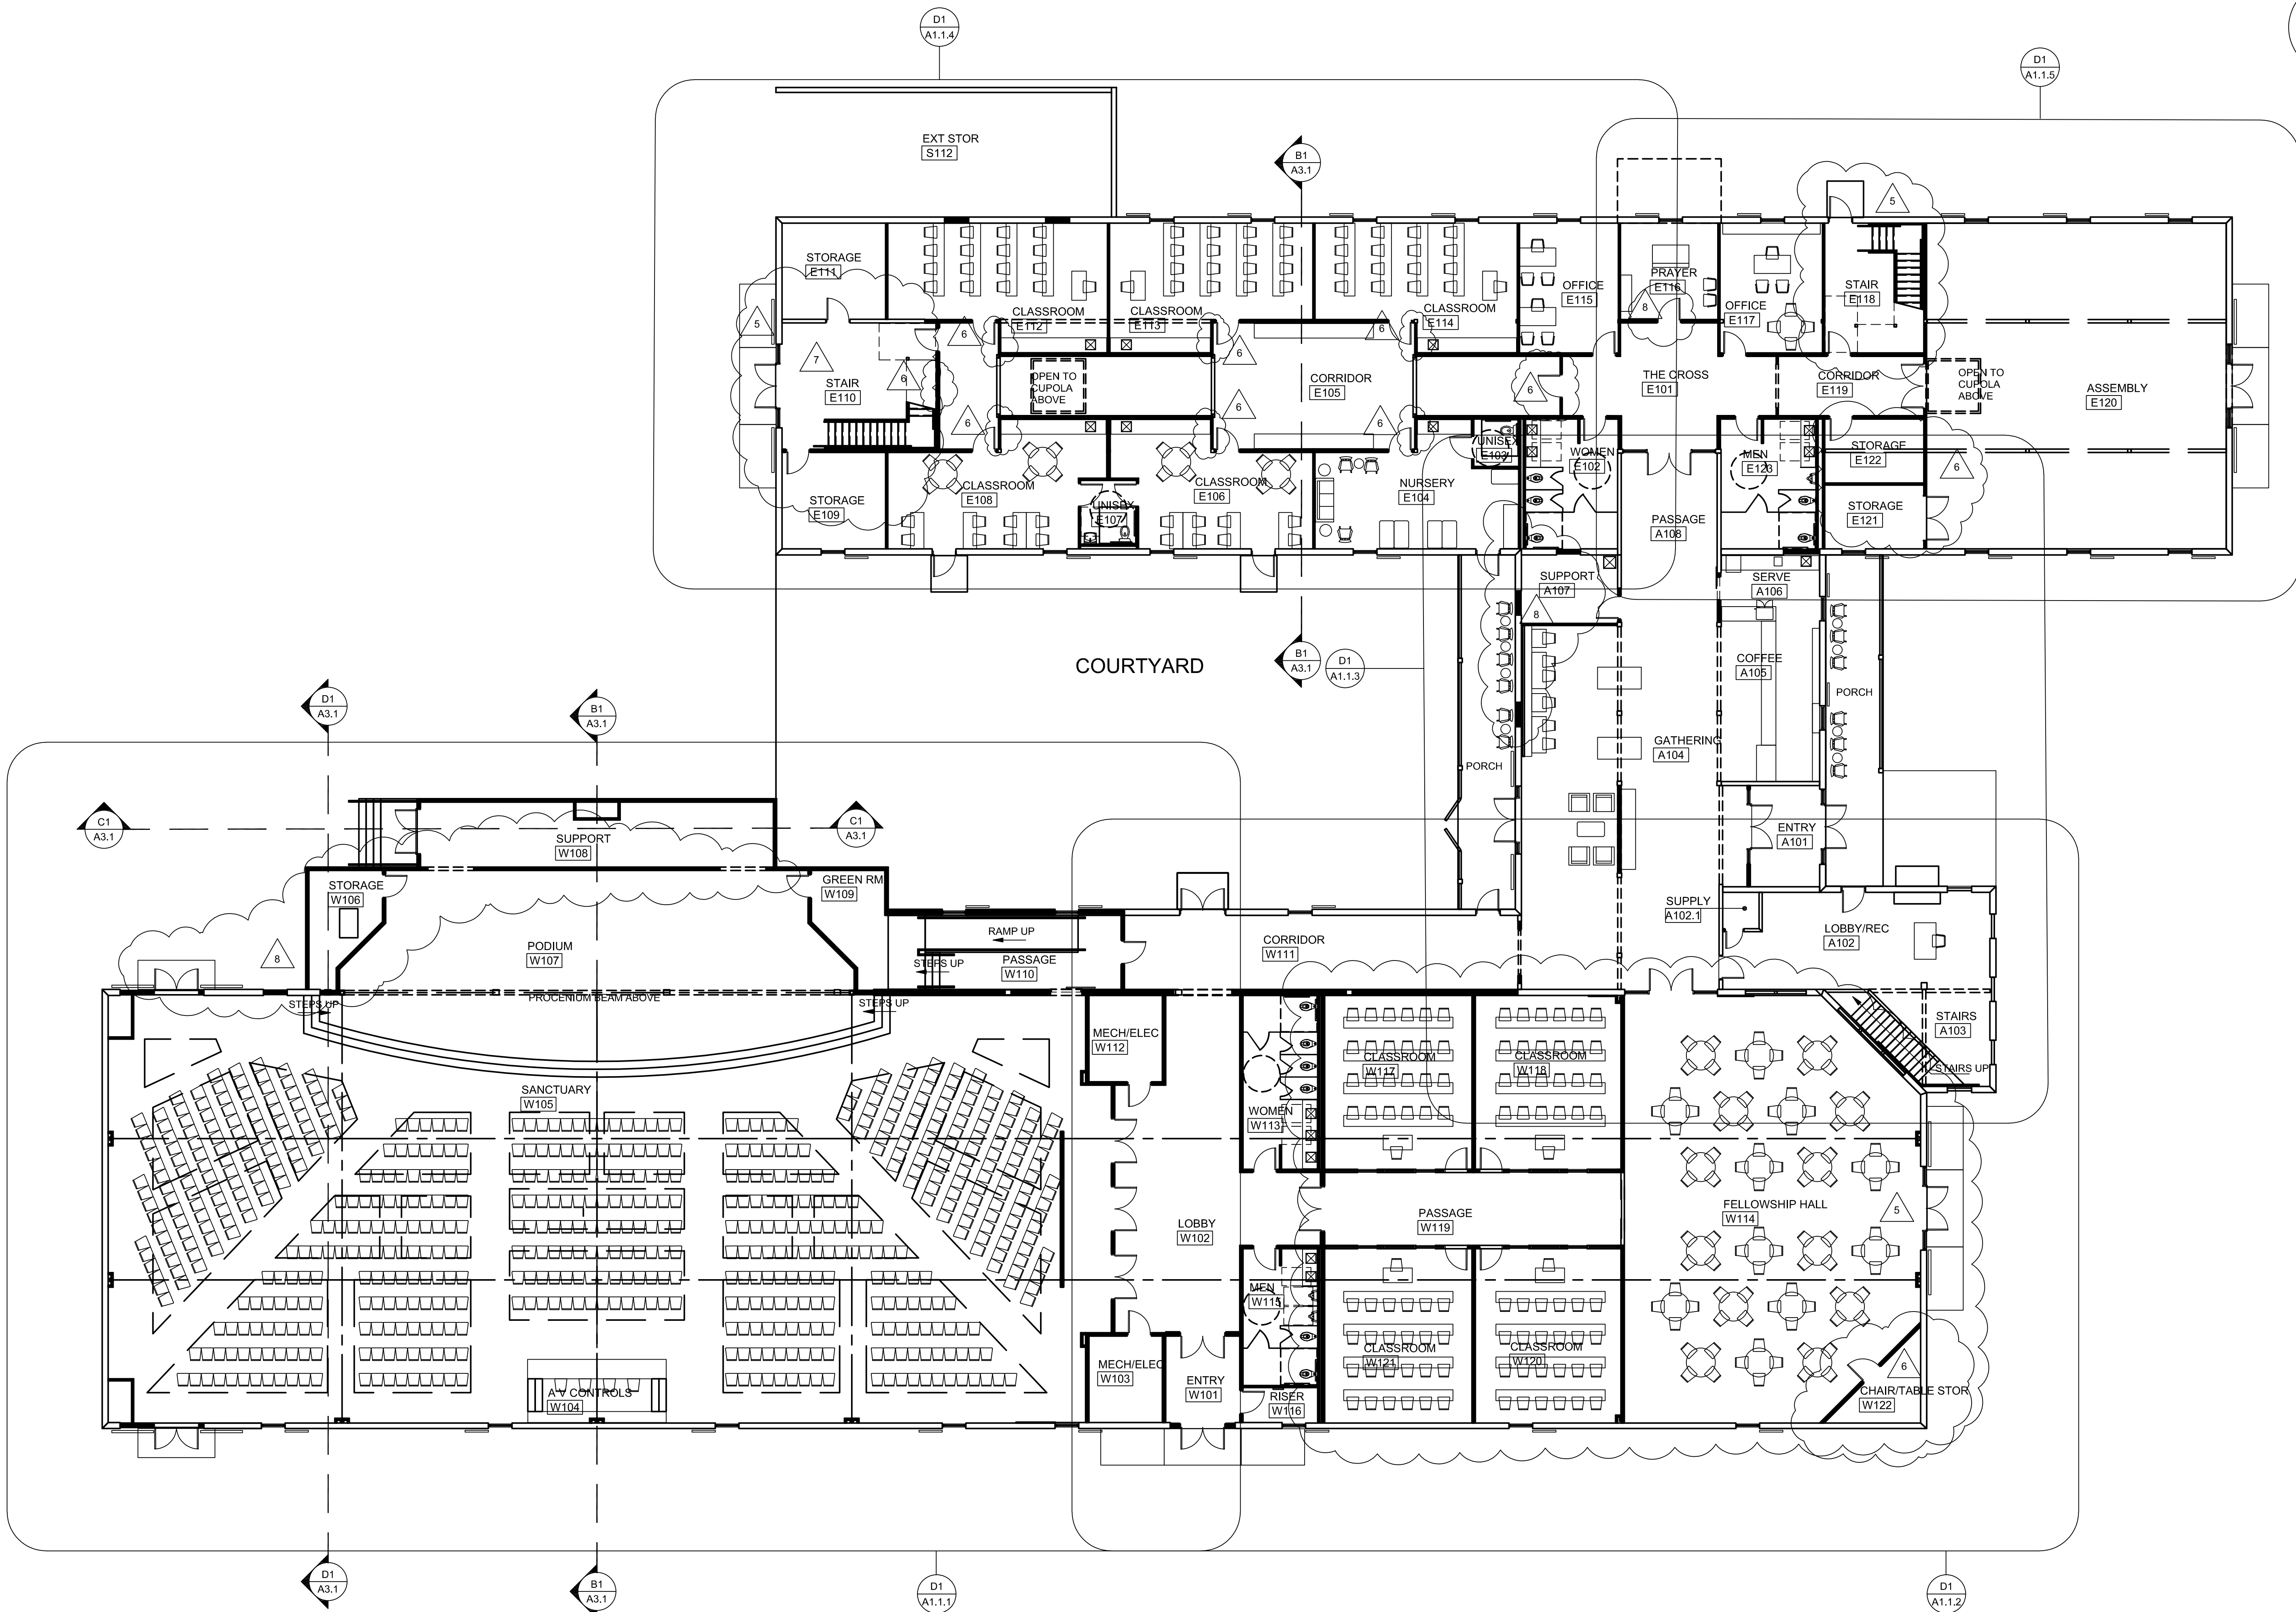

OVERALL FIRST FLOOR PLAN: WORSHIP & EDUCATION-PHASE I

SCALE: 3/32" = 1'-0"

 


A

B

C

D

ARCHITECT

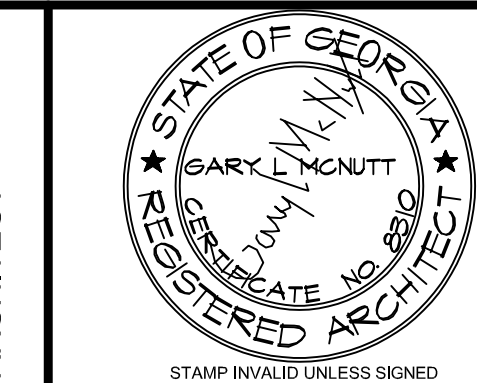

CONSULTANT

STAMP INVALID UNLESS SIGNED



10641 HIGHWAY 36
COVINGTON, GA 30014
770.786.3031

OVERALL SECOND FLOOR PLAN

Retrofit & Renovations for
Madison Methodist Church
1091 Confederate Highway
Madison, Georgia 30650

JOB NO:	02405
DRAWN BY:	GM
CHECKED BY:	GM
DATE:	08.04.24
DESCRIPTION:	SCH-REVIEW-P1
DATE:	08.04.24
DESCRIPTION:	DD-REVIEW
DATE:	00.00.24
DESCRIPTION:	CD-REVIEW
DATE:	01.02.25
DESCRIPTION:	BID-CONSTRUCTION
DATE:	01.21.25



1	03.24.25	8	02.09.26
2	04.21.25	9	
3	08.11.25	10	
4	08.20.25	11	
5	09.03.25	12	
6	12.18.25	13	
7	01.23.26	14	

THESE DRAWINGS ARE THE PROPERTY OF GM ARCHITECT
AND ARE NOT TO BE REPRODUCED OR REUSED WITHOUT
PERMISSION AND CREDIT.
COPYRIGHT: © 2026

SHEET

A1.0.2


OF

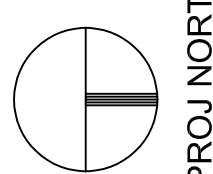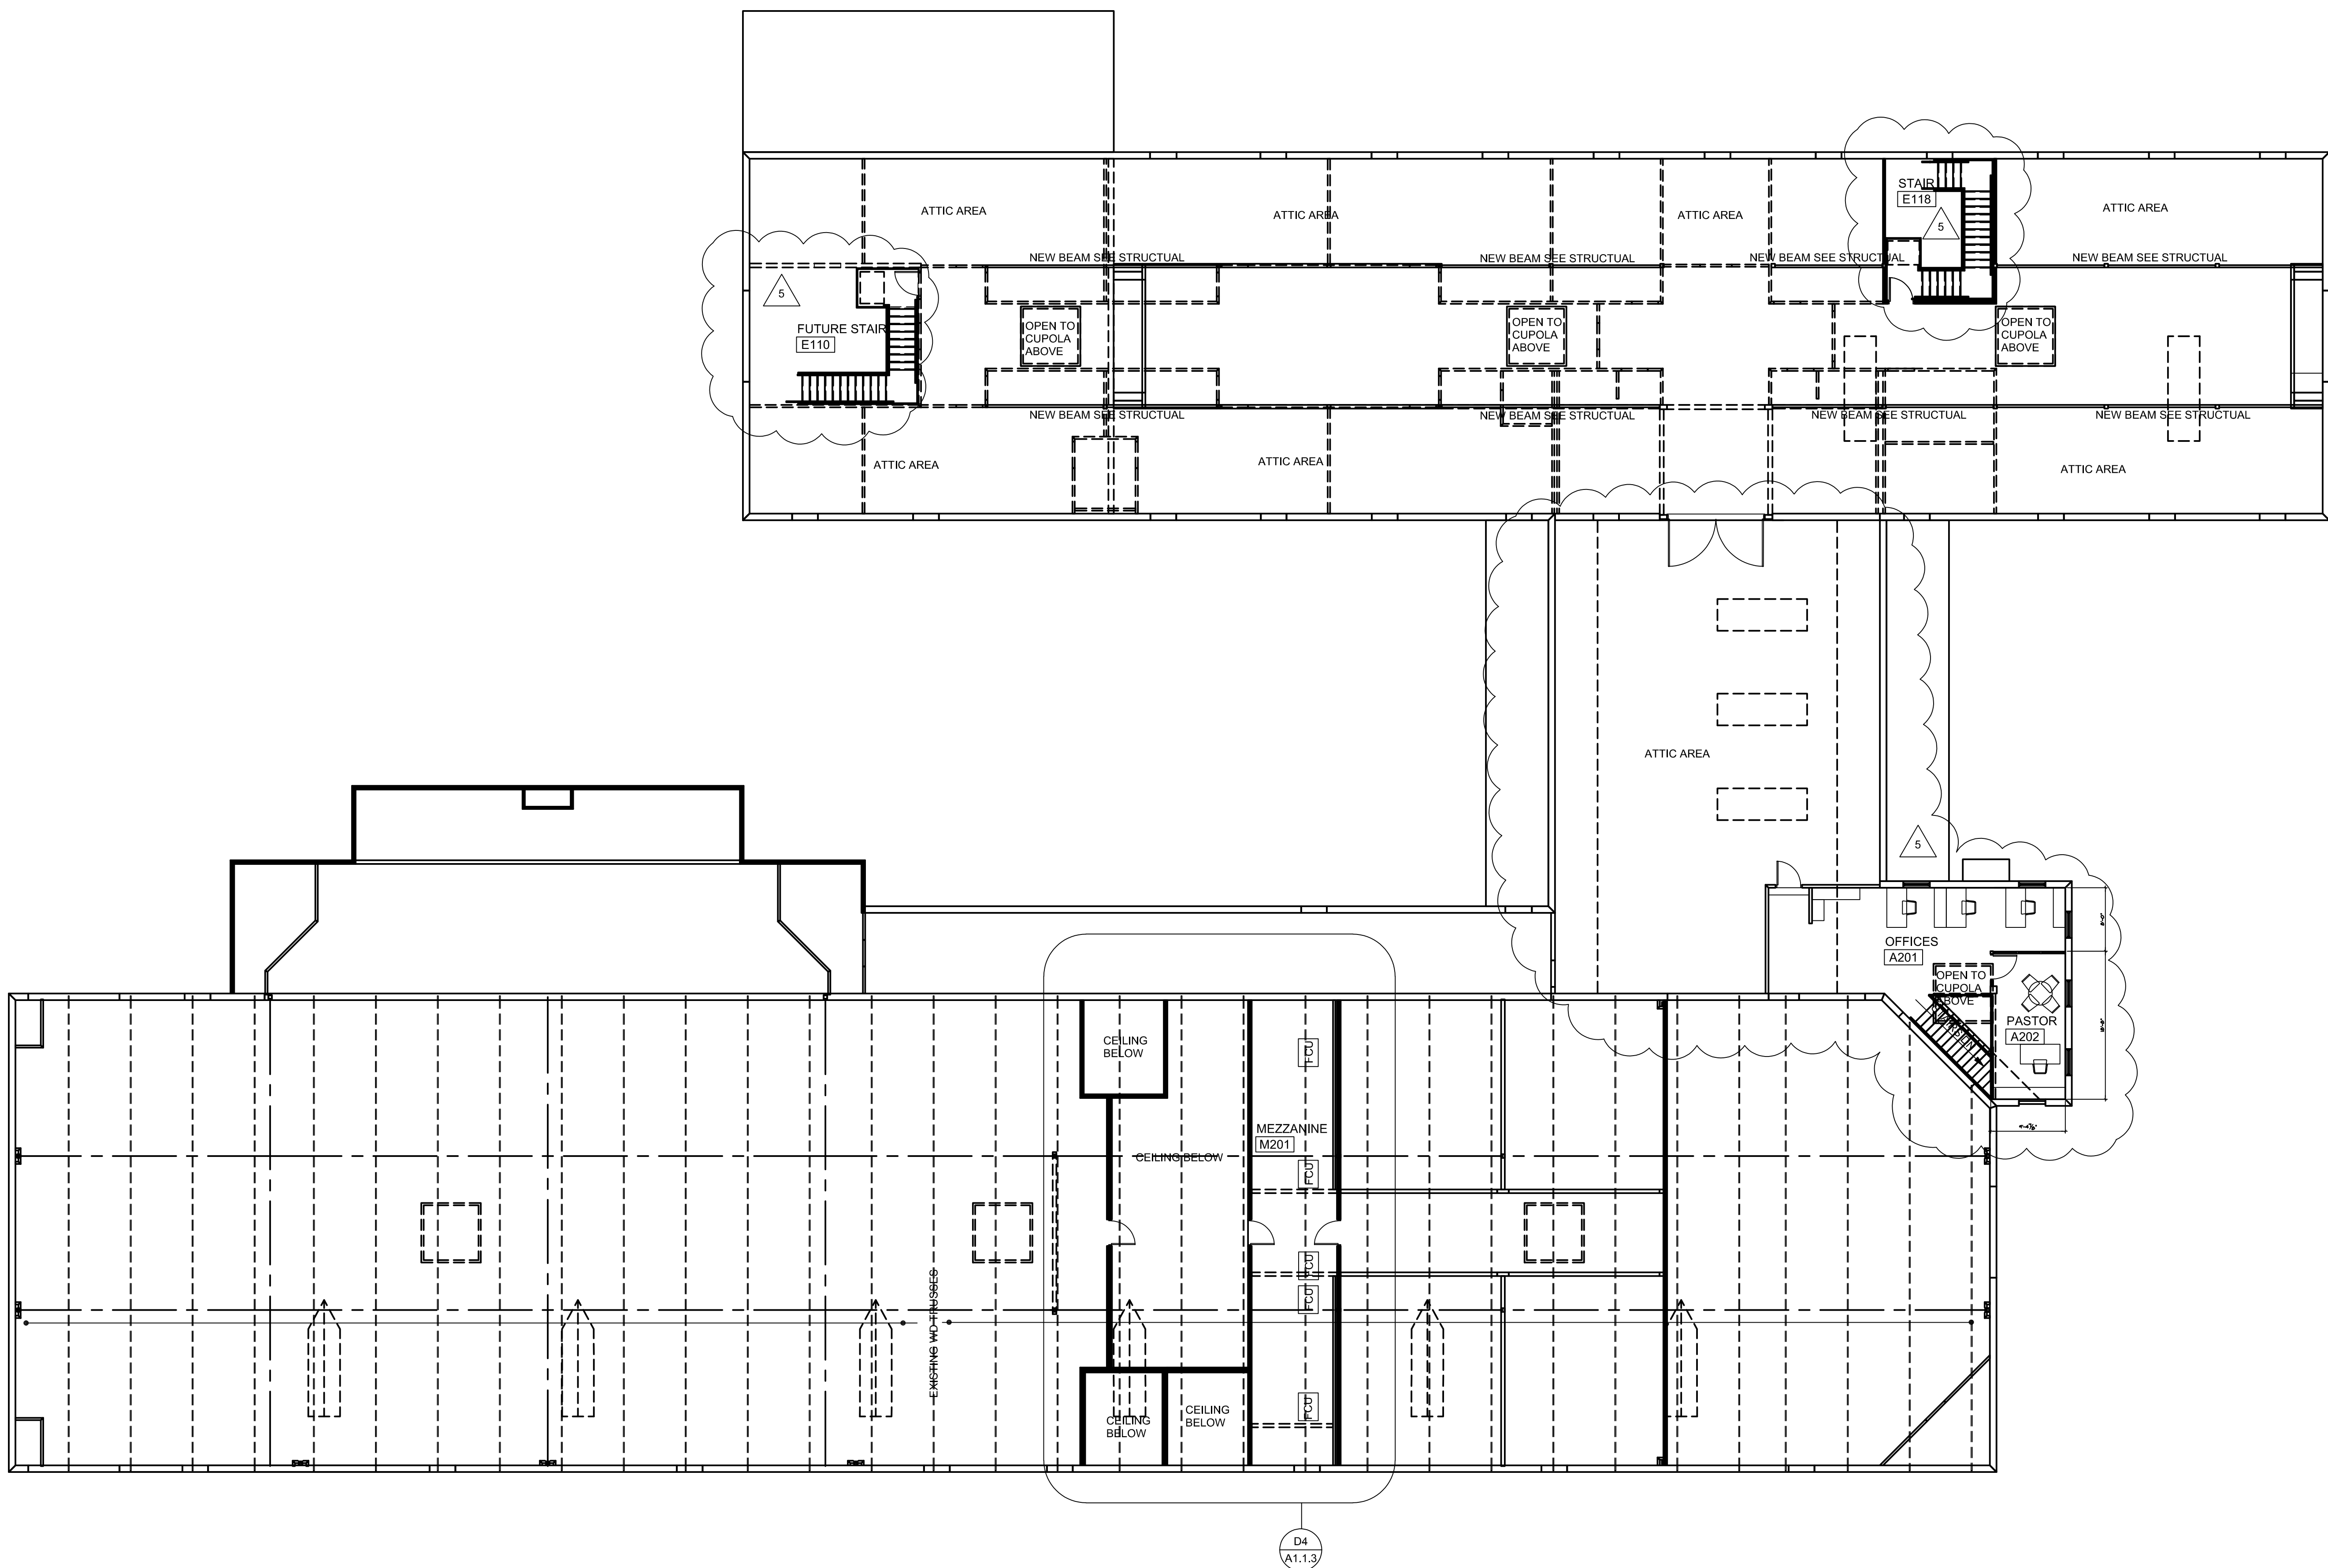

PROJ NORTH

OVERALL SECOND FLOOR PLAN: PHASE 1

SCALE: 3/32" = 1'-0"

 

SCALE IN FEET

GM

Architect

102 Sammy Court
WARNER ROBINS, GEORGIA 31088
gfmarch@outlook.com
(478) 365-8976



ARCHITECT

CONSULTANT

STAMP INVALID UNLESS SIGNED



10641 HIGHWAY 36
COVINGTON, GA 30014
770.786.3031

FIRST FLOOR PLAN

Retrofit & Renovations for
Madison Methodist Church
1091 Confederate Highway
Madison, Georgia 30650

JOB NO.: 02405
DRAWN BY: GM
CHECKED BY: GM
DATE: 08.04.24
DESCRIPTION: SCH-REVIEW-P1
DATE: 08.04.24
DESCRIPTION: DD-REVIEW
DATE: 08.04.24
DESCRIPTION: CD-REVIEW
DATE: 01.02.25
DESCRIPTION: BID-CONSTRUCTION
DATE: 01.21.25


REVISONS:		
1	03.24.25	8 02.09.26
2	04.21.25	9
3	08.11.25	10
4	08.20.25	11
5	09.03.25	12
6	12.19.25	13
7	01.23.26	14

THESE DRAWINGS ARE THE PROPERTY OF GFMARCH
AND ARE NOT TO BE REPRODUCED OR REUSED WITHOUT
PERMISSION AND CREDIT.
COPYRIGHT: (C) 2026

SHEET

A1.1.2


OF

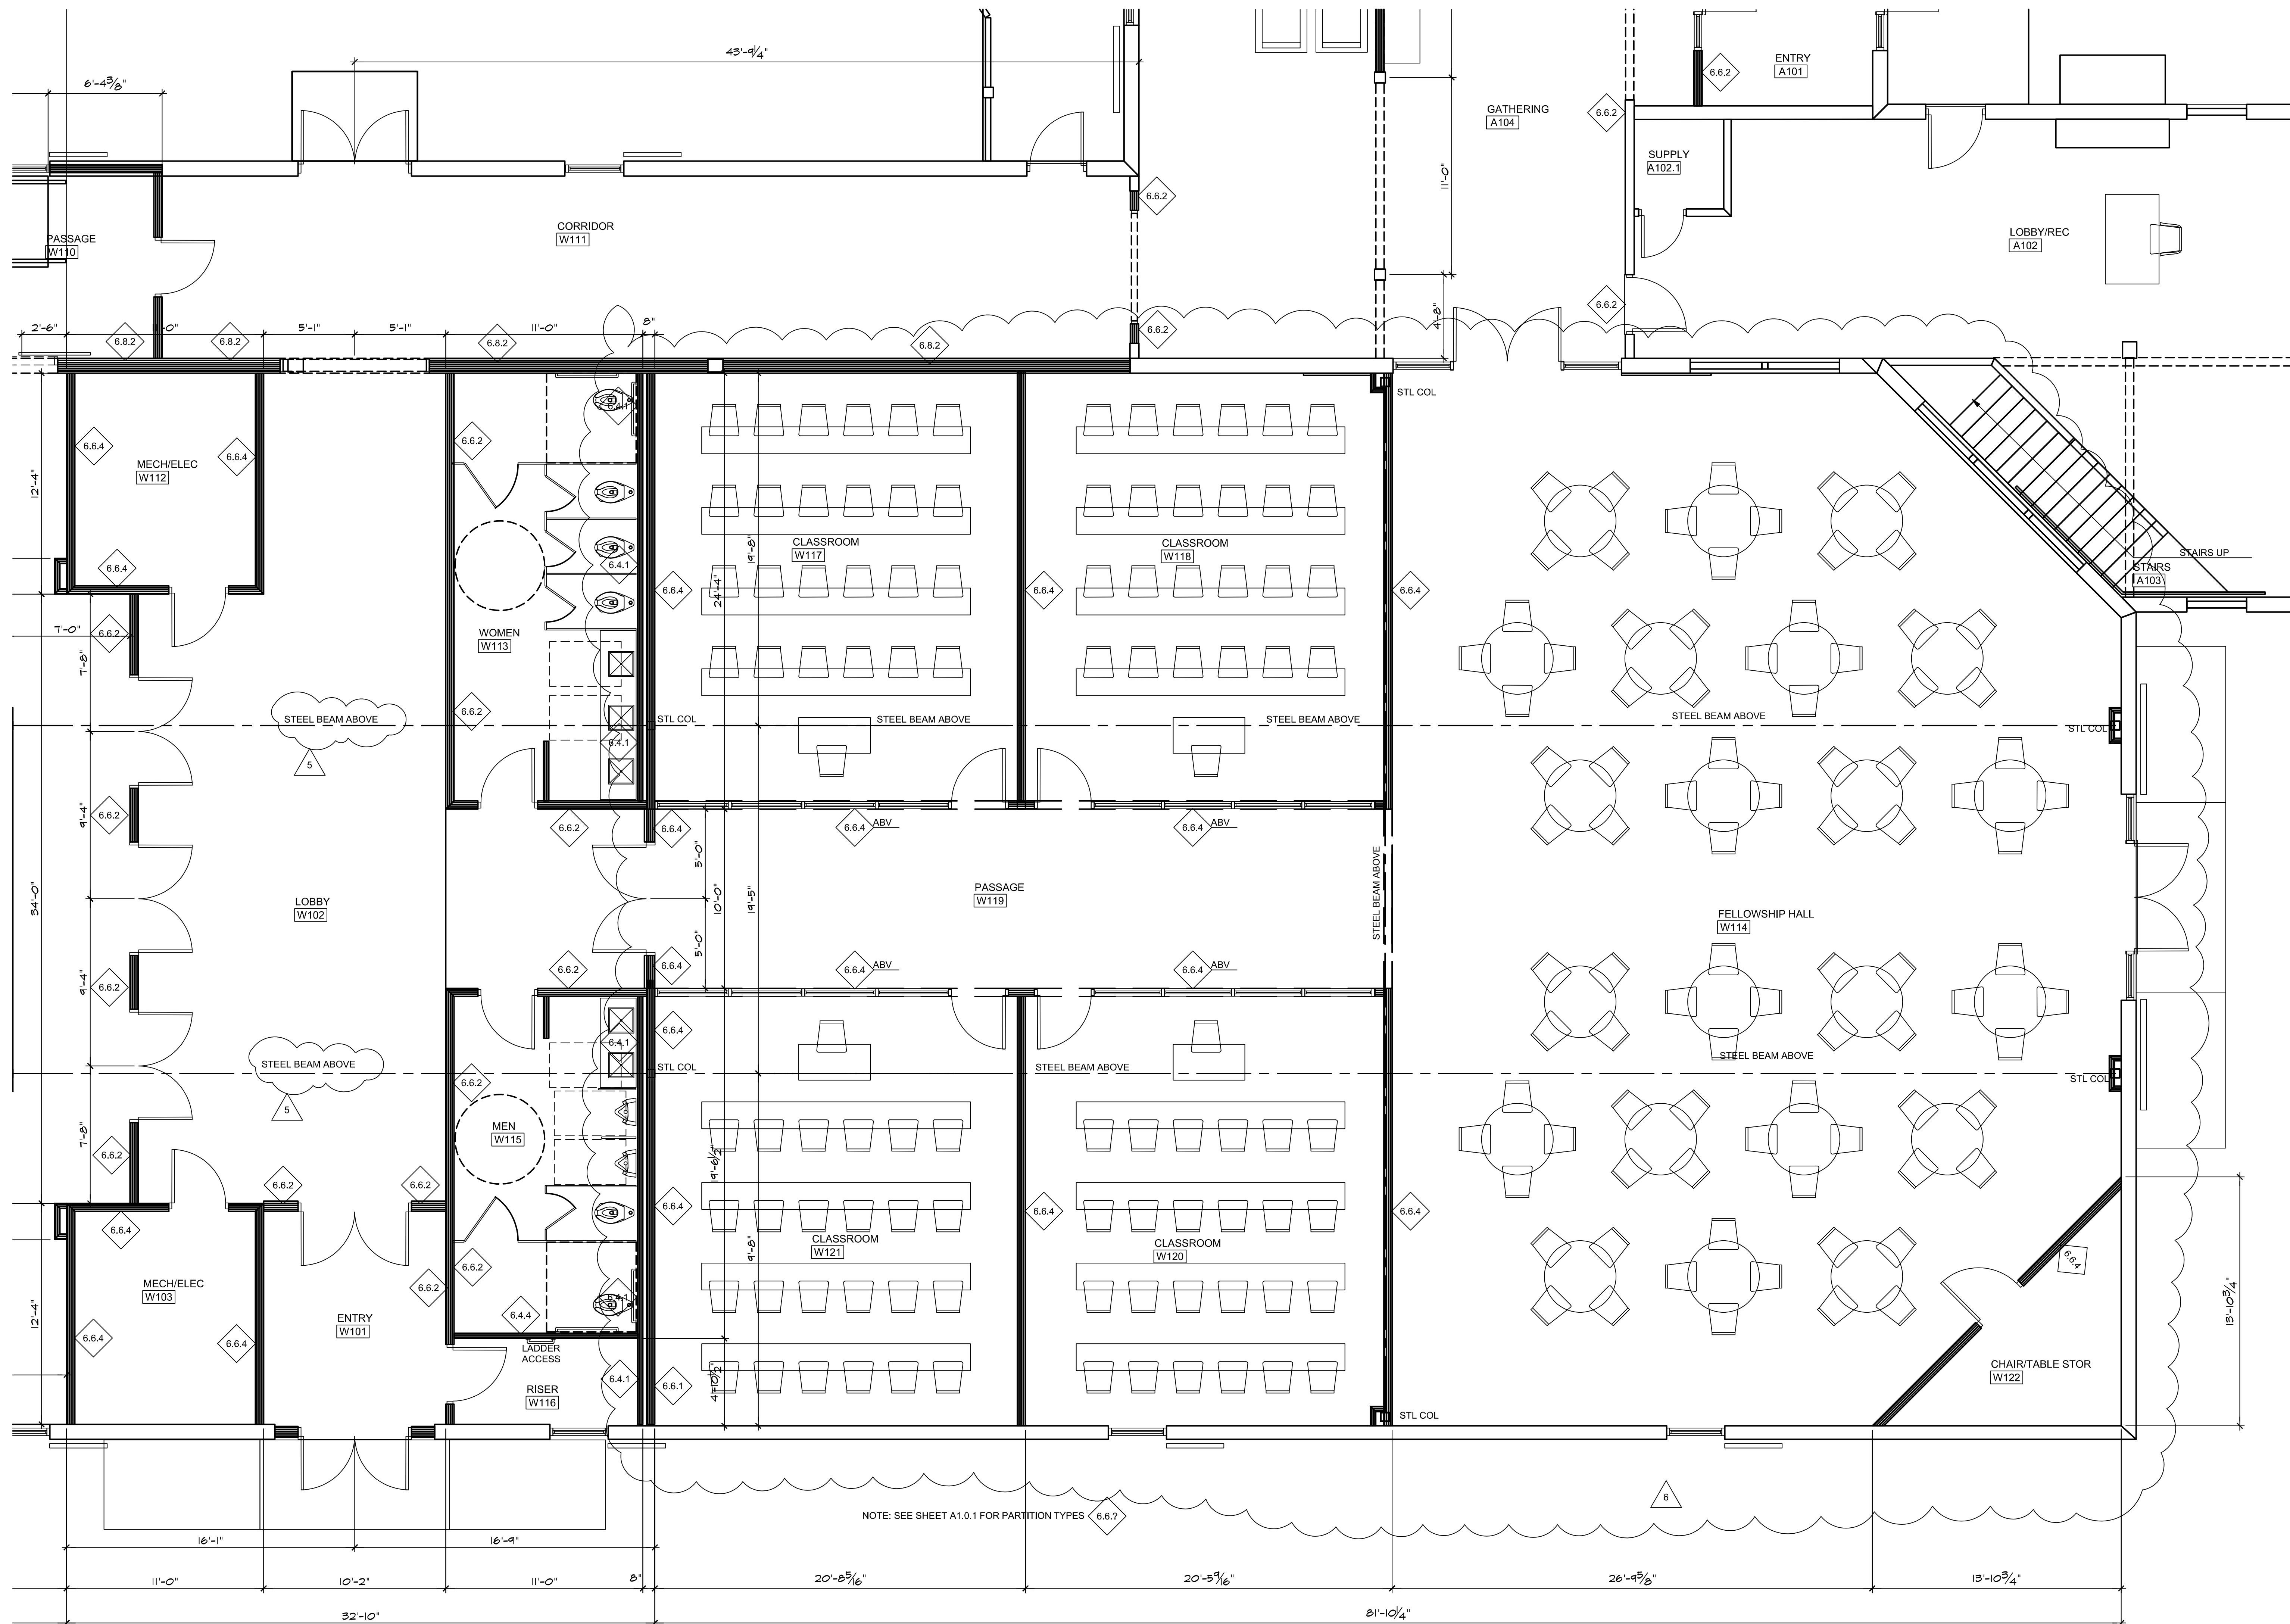

FIRST FLOOR PLAN: FELLOWSHIP HALL-PHASE I

SCALE: 1/4" = 1'-0"

D1
A1.1.2

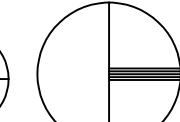

PROJ NORTH

A

B

C

D

A

B

C

D


ARCHITECT

CONSULTANT

FIRST FLOOR PLAN

SHEET

OF

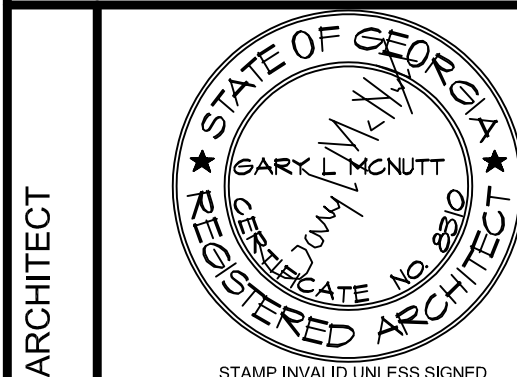

STAMP INVALID UNLESS SIGNED



10641 HIGHWAY 36
COVINGTON, GA 30014
770.786.3031

Retrofit & Renovations for
Madison Methodist Church
1091 Confederate Highway
Madison, Georgia 30650

JOB NO.:	02405		
DRAWN BY:	GM		
CHECKED BY:	GM		
DESCRIPTION:	SCH-REVIEW-P1		
DATE:	08.04.24		
DESCRIPTION:	DD-REVIEW		
DATE:	00.00.24		
DESCRIPTION:	CD-REVIEW		
DATE:	01.02.25		
DESCRIPTION:	BID-CONSTRUCTION		
DATE:	01.21.25		
REVISIONS:			
1	03.24.25	8	02.09.26
2	04.21.25	9	
3	08.11.25	10	
4	08.20.25	11	
5	09.03.25	12	
6	12.19.25	13	
7	01.23.26	14	

THESE DRAWINGS ARE THE PROPERTY OF GJMARCH
AND ARE NOT TO BE REPRODUCED OR REUSED WITHOUT
PERMISSION AND CREDIT.
COPYRIGHT: © 2026

A1.1.4

PARTITION TYPES

WOOD FRAMING PARTITIONS

6.4.1 2X4 WOOD STUDS AT 16" O. C. WITH 1 LAYER 5/8" TYPE "X" GYPSUM BOARD ON ROOM SIDE FACE ONLY WITH SOUND ATTENUATION INSULATION.

6.4.2 2X4 WOOD STUDS AT 16" O. C. WITH 1 LAYER 5/8" TYPE "X" GYPSUM BOARD ON BOTH FACES & SOUND ATTENUATION INSULATION.

6.4.3 2X4 WOOD STUDS AT 16" O. C. WITH 1 LAYER 5/8" TYPE "X" GYPSUM BOARD ON ROOM SIDE FACE ONLY & SOUND ATTENUATION INSULATION.

6.4.4 2X4 WOOD STUDS AT 16" O. C. WITH 1 LAYER 5/8" TYPE "X" GYPSUM BOARD ON EACH FACE, (UL DESIGN NO. U305) & SOUND ATTENUATION INSULATION.

6.4.5 2X4 WOOD STUDS AT 16" O. C. WITH 2 LAYER 5/8" TYPE "X" GYPSUM BOARD ON EACH FACE W/ THERMAL INSULATION R13. (UL DESIGN NO. U305)

6.6.1 2X8 WOOD STUDS AT 16" O. C. WITH 1 LAYER 5/8" TYPE "X" GYPSUM BOARD ON ROOM SIDE FACE ONLY. WITH SOUND ATTENUATION INSULATION.

6.6.2 2X8 WOOD STUDS AT 16" O. C. WITH 1 LAYER 5/8" TYPE "X" GYPSUM BOARD ON BOTH FACES, & SOUND ATTENUATION INSULATION.

6.6.3 2X8 WOOD STUDS AT 16" O. C. WITH 1 LAYER 5/8" TYPE "X" GYPSUM BOARD ON ROOM SIDE FACE ONLY. & SOUND ATTENUATION INSULATION.

6.6.4 2X8 WOOD STUDS AT 16" O. C. WITH 1 LAYER 5/8" TYPE "X" GYPSUM BOARD ON BOTH SIDES. (UL DESIGN NO. U305) & SOUND ATTENUATION INSULATION.

6.6.5 2X8 WOOD STUDS AT 16" O. C. WITH 2 LAYER 5/8" TYPE "X" GYPSUM BOARD ON EACH FACE W/ WITH THERMAL INSULATION R19 (UL DESIGN NO. U305)

6.8.1 2X8 WOOD STUDS AT 16" O. C. WITH 1 LAYER 5/8" GYPSUM BOARD ON ROOM SIDE FACE ONLY. WITH SOUND ATTENUATION INSULATION.

6.8.2 2X8 WOOD STUDS AT 16" O. C. WITH 1 LAYER 5/8" TYPE "X" GYPSUM BOARD ON BOTH FACES, & SOUND ATTENUATION INSULATION.

6.8.3 2X8 WOOD STUDS AT 16" O. C. WITH 1 LAYER 5/8" TYPE "X" GYPSUM BOARD ON ROOM SIDE FACE ONLY. & SOUND ATTENUATION INSULATION.

6.8.4 2X8 WOOD STUDS AT 16" O. C. WITH 1 LAYER 5/8" TYPE "X" GYPSUM BOARD ON BOTH SIDES. (UL DESIGN NO. U305) & SOUND ATTENUATION INSULATION.

6.8.5 2X8 WOOD STUDS AT 16" O. C. WITH 2 LAYER 5/8" TYPE "X" GYPSUM BOARD ON EACH FACE W/ WITH THERMAL INSULATION R19. (UL DESIGN NO. U305)


GENERAL PARTITIONS NOTES:

- (1) ALL PARTITIONS TO TERMINATE AT BOTTOM OF CEILING JOIST OR AT BOTTOM OF ROOF SHEATHING U. O. N.
- (2) ALL FIRE RATED WALLS & PARTITIONS TO TERMINATE AT BOTTOM OF FLOOR / CEILING JOISTS AND BOTTOM OF ROOF SHEATHING. FLOOR TO THE UNDERSIDE OF THE ROOF OR FIRE RATED FLOOR DECK WITH ALL OPENINGS SEALED TIGHT.
- (3) RATED WALL CONSTRUCTION THAT EXTENDS FROM THE FLOOR TO THE UNDERSIDE OF FLOOR / CEILING JOISTS OR ROOF SHEATHING SHALL BE FIRE-SEALED TIGHT.
- (4) FIRE STOP SYSTEMS AND DEVICES: PENETRATIONS FOR CABLES, CABLE TRAYS, CONDUITS, PIPES, TUBES, COMBUSTION VENTS AND EXHAUST VENTS, WIRES, AND SIMILAR ITEMS TO ACCOMMODATE ELECTRICAL, MECHANICAL, PLUMBING, AND COMMUNICATIONS SYSTEMS THAT PASS INTO OR THROUGH A WALL, FLOOR, OR FLOOR/CEILING ASSEMBLY CONSTRUCTED AS A FIRE BARRIER SHALL BE PROTECTED BY A FIRE STOP SYSTEM OR DEVICE. LIFE SAFETY CODE SECTION 8.3.5.1 OF THE 2018 EDITION, FIRE STOP SYSTEMS SHALL HAVE A MINIMUM OF ONE (1) HOUR F-RATING, BUT NOT LESS THAN THE REQUIRED FIRE RESISTIVE RATING OF THE FIRE BARRIER PENETRATED. SECTION 8.3.5.1.3. PENETRATIONS IN FIRE RATED HORIZONTAL ASSEMBLIES SHALL HAVE A MINIMUM ONE (1) HOUR F-RATING, BUT NOT LESS THAN THE FIRE RESISTIVE RATING OF THE HORIZONTAL ASSEMBLY, SECTION 8.3.5.1.4. SEE MECHANICAL AND ELECTRICAL DRAWINGS FOR DETAILS.
- (5) IDENTIFICATION OF FIRE BARRIERS SHALL BE BY SIGNS OR STENCILING PERMANENTLY INSTALLED ON ALL RATED BARRIERS OR WALLS, ABOVE ANY DECORATIVE CEILING AND/OR IN CONCEALED SPACES. THE LETTERING SHALL BE 2" IN HEIGHT AND SPACED EVERY 12 FEET. THE FOLLOWING WORDING IS RECOMMENDED: "ONE 1 (OR TWO-2) HOUR FIRE AND SMOKE BARRIER PROTECT ALL OPENINGS."




FIRST FLOOR PLAN: EDUCATION-SOUTH-PHASE I

SCALE: 1/8" = 1'-0"

 

CONSULTANT

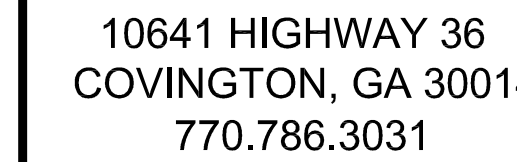

Retrofit & Renovations for Madison Methodist Church

JOB NO.:	02405
DRAWN BY:	GM
CHECKED BY:	GM
DESCRIPTION:	SCH-REVIEW-P1
DATE:	08.04.24
DESCRIPTION:	DD-REVIEW
DATE:	00.00.24
DESCRIPTION:	CD-REVIEW
DATE:	01.02.25
DESCRIPTION:	BID-CONSTRUCTION
DATE:	01.21.25

REVISIONS:		
1	03.24.25	8 02.09.26
2	04.21.25	9
3	08.11.25	10
4	08.20.25	11
5	09.03.25	12
6	12.19.25	13
7	01.23.26	14

THESE DRAWINGS ARE THE PROPERTY OF GMArchitects
AND ARE NOT TO BE REPRODUCED OR REUSED WITHOUT
PERMISSION AND CREDIT.
COPYRIGHT: © 2026

SHEET

A1.1.5


OF

WOOD FRAMING PARTITIONS


- | | |
|-------|---|
| 6.4.1 | 2X4 WOOD STUDS AT 16" O. C. WITH 1 LAYER 5/8" TYPE "X" GYPSUM BOARD ON ROOM SIDE FACE ONLY WITH SOUND ATTENUATION INSULATION. |
| 6.4.2 | 2X4 WOOD STUDS AT 16" O. C. WITH 1 LAYER 5/8" TYPE "X" GYPSUM BOARD ON BOTH FACES & SOUND ATTENUATION INSULATION. |
| 6.4.3 | 2X4 WOOD STUDS AT 16" O. C. WITH 1 LAYER 5/8" TYPE "X" GYPSUM BOARD ON ROOM SIDE FACE ONLY. & SOUND ATTENUATION INSULATION. |
| 6.4.4 | 2X4 WOOD STUDS AT 16" O. C. WITH 1 LAYER 5/8" TYPE "X" GYPSUM BOARD ON EACH FACE. (UL DESIGN NO. U305) & SOUND ATTENUATION INSULATION. |
| 6.4.5 | 2X4 WOOD STUDS AT 16" O. C. WITH 2 LAYER 5/8" TYPE "X" GYPSUM BOARD ON EACH FACE W/ THERMAL INSULATION R13. (UL DESIGN NO. U305) |
| 6.6.1 | 2X6 WOOD STUDS AT 16" O. C. WITH 1 LAYER 5/8" TYPE "X" GYPSUM BOARD ON ROOM SIDE FACE ONLY WITH SOUND ATTENUATION INSULATION. |
| 6.6.2 | 2X6 WOOD STUDS AT 16" O. C. WITH 1 LAYER 5/8" TYPE "X" GYPSUM BOARD ON BOTH FACES. & SOUND ATTENUATION INSULATION. |
| 6.6.3 | 2X6 WOOD STUDS AT 16" O. C. WITH 1 LAYER 5/8" TYPE "X" GYPSUM BOARD ON ROOM SIDE FACE ONLY. & SOUND ATTENUATION INSULATION. |
| 6.6.4 | 2X6 WOOD STUDS AT 16" O. C. WITH 1 LAYER 5/8" TYPE "X" GYPSUM BOARD ON BOTH SIDES. (UL DESIGN NO. U305) & SOUND ATTENUATION INSULATION. |
| 6.6.5 | 2X6 WOOD STUDS AT 16" O. C. WITH 2 LAYER 5/8" TYPE "X" GYPSUM BOARD ON EACH FACE W/ THERMAL INSULATION R15 (UL DESIGN NO. U305) |
| 6.8.1 | 2X8 WOOD STUDS AT 16" O. C. WITH 1 LAYER 5/8" GYPSUM BOARD ON ROOM SIDE FACE ONLY. WITH SOUND ATTENUATION INSULATION. |
| 6.8.2 | 2X8 WOOD STUDS AT 16" O. C. WITH 1 LAYER 5/8" TYPE "X" GYPSUM BOARD ON BOTH FACES. & SOUND ATTENUATION INSULATION. |
| 6.8.3 | 2X8 WOOD STUDS AT 16" O. C. WITH 1 LAYER 5/8" TYPE "X" GYPSUM BOARD ON ROOM SIDE FACE ONLY. & SOUND ATTENUATION INSULATION. |
| 6.8.4 | 2X8 WOOD STUDS AT 16" O. C. WITH 1 LAYER 5/8" TYPE "X" GYPSUM BOARD ON BOTH SIDES. (UL DESIGN NO. U305) & SOUND ATTENUATION INSULATION. |
| 6.8.5 | 2X8 WOOD STUDS AT 16" O. C. WITH 2 LAYER 5/8" TYPE "X" GYPSUM BOARD ON EACH FACE W/ THERMAL INSULATION R15 (UL DESIGN NO. U305) |

GENERAL PARTITIONS NOTES:


- (1) ALL PARTITIONS TO TERMINATE AT BOTTOM OF CEILING JOIST OR AT BOTTOM OF ROOF SHEATHING U. O. N.
- (2) ALL FIRE FLOOR PARTITIONS TO TERMINATE AT BOTTOM OF FLOOR / CEILING JOISTS AND BOTTOM OF ROOF SHEATHING. FLOOR TO THE UNDERSIDE OF THE ROOF OR FIRE RATED FLOOR DECK WITH THE UNDERLIEG SEAL-TIGHT.
- (3) RATED WALL CONSTRUCTION THAT EXTENDS FROM FLOOR TO FLOOR TO BE FIRE RATED. CEILING JOIST / CEILING JOIST ROOF SHEATHING SHALL BE FIRE-SEALED TIGHT.
- (4) FIRE STOP SYSTEMS AND DEVICES: PENETRATIONS FOR CABLES, CABLE TRAYS, DUCTS, PIPES, COMBUSTOR VENTS AND EXHAUST VENTS, WIRES, AND SIMILAR ITEMS TO ACCOMMODATE ELECTRICAL, MECHANICAL, PLUMBING, AND COMMUNICATIONS SYSTEMS THAT PASS INTO OR THROUGH ROOF OR FLOOR PARTITIONS SHALL BE PROTECTED BY A FIRE STOP BARRIER SHALL BE PROTECTED BY A FIRE STOP SYSTEM OR DEVICE. LIFE SAFETY CODE SECTION 8.3.5.1 OF THE 2018 EDITION, FIRE STOP SYSTEMS SHALL BE USED TO PROTECT PENETRATIONS THROUGH ROOF OR FLOOR PARTITIONS. THE REQUIRED FIRE RESISTIVE RATING OF THE FIRE BARRIER PENETRATED, SECTION 8.3.5.1.3, PENETRATIONS IN FIRE RATED ROOF PARTITION ASSEMBLIES SHALL BE THE SAME AS THE REQUIRED FIRE RESISTIVE RATING OF THE FIRE RESISTIVE RATING OF THE HORIZONTAL ASSEMBLY. SECTION 8.3.5.1.4. SEE MECHANICAL AND ELECTRICAL DRAWINGS FOR DETAILS.
- (5) IDENTIFICATION OF FIRE BARRIERS SHALL BE BY SIGNS OR STENCILING PERMANENTLY INSTALLED ON ALL RATED BARRIERS OR WALLS ABOVE AN EXISTING FLOOR AND BELOW AN EXISTING CEILING. THE LETTER "F" SHALL BE 2" IN HEIGHT AND SPACED EVERY 12 FEET. THE FOLLOWING WORDING IS REQUIRED TO BE INSTALLED ON TWO-2 HOUR FIRE AND SMOKE BARRIER PROTECT ALL OPENINGS:

 


SCALE: 1/8" = 1'-0"

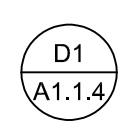

PROJ NORTH

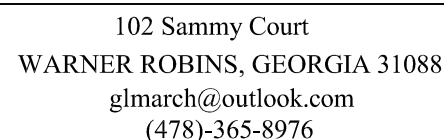

CONSULTANT

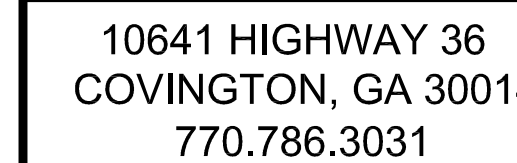

JOB NO.:	02405
DRAWN BY:	GM
CHECKED BY:	GM
DESCRIPTION:	SCH-REVIEW-P1
DATE:	08.04.24
DESCRIPTION:	DD-REVIEW
DATE:	00.00.24
DESCRIPTION:	CD-REVIEW
DATE:	01.02.25
DESCRIPTION:	BID-CONSTRUCTION
DATE:	01.21.25

REVISIONS:			
1	03.24.25	8	02.09.26
2	04.21.25	9	
3	08.11.25	10	
4	08.20.25	11	
5	09.03.25	12	
6	12.19.25	13	
7	01.23.26	14	





THESE DRAWINGS ARE THE PROPERTY OF GMArchitects
AND ARE NOT TO BE REPRODUCED OR REUSED WITHOUT
PERMISSION AND CREDIT.

COPYRIGHT: © 2026

SHEET

A2.1

OF

    

SCALE IN FEET



GM

Architect

102 Sammy Court
WARNER ROBINS, GEORGIA 31088
gfmarch@outlook.com
(478)-365-8976

STATE OF GEORGIA
BARKLEY H. CANNITT
REGISTERED ARCHITECT
STAMP INVALID UNLESS SIGNED

ARCHITECT

CONSULTANT

SUNBELT
BUILDERS

10641 HIGHWAY 36
COVINGTON, GA 30014
770.786.3031

BUILDING ELEVATIONS

Retrofit & Renovations for
Madison Methodist Church

Madison, Georgia 30650
1091 Confederate Highway

JOB NO.: 02405
DRAWN BY: GM
CHECKED BY: GM
DATE: 08.04.24
DESCRIPTION: SCH-REVIEW-P1
DATE: 08.04.24
DESCRIPTION: DD-REVIEW
DATE: 00.00.24
DESCRIPTION: CD-REVIEW
DATE: 01.02.25
DESCRIPTION: BID-CONSTRUCTION
DATE: 01.21.25

REVISIONS:


1	03.24.25	8	02.09.26
2	04.21.25	9	
3	08.11.25	10	
4	08.20.25	11	
5	09.03.25	12	
6	12.19.25	13	
7	01.23.26	14	

THESE DRAWINGS ARE THE PROPERTY OF GFMARCHITECT
AND ARE NOT TO BE REPRODUCED OR REUSED WITHOUT
PERMISSION AND CREDIT.
COPYRIGHT: (C) 2026

SHEET

A2.2

OF

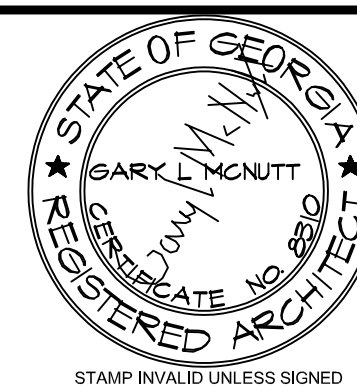

ARCHITECT

CONSULTANT

BUILDING SECTIONS

JOB NO.: 02405
DRAWN BY: GM
CHECKED BY: GM
DATE: 08.04.24
DESCRIPTION: SCH-REVIEW-P1
DATE: 00.00.24
DESCRIPTION: DD-REVIEW
DATE: 01.02.25
DESCRIPTION: CD-REVIEW
DATE: 01.21.25
DESCRIPTION: BID-CONSTRUCTION


REVISIONS:			
1	03.24.25	8	02.09.26
2	04.21.25	9	
3	08.11.25	10	
4	08.20.25	11	
5	09.03.25	12	
6	12.19.25	13	
7	01.23.26	14	

THESE DRAWINGS ARE THE PROPERTY OF GM ARCHITECT
AND ARE NOT TO BE REPRODUCED OR REUSED WITHOUT
PERMISSION AND CREDIT.
COPYRIGHT: © 2026

SHEET


A3.1

OF

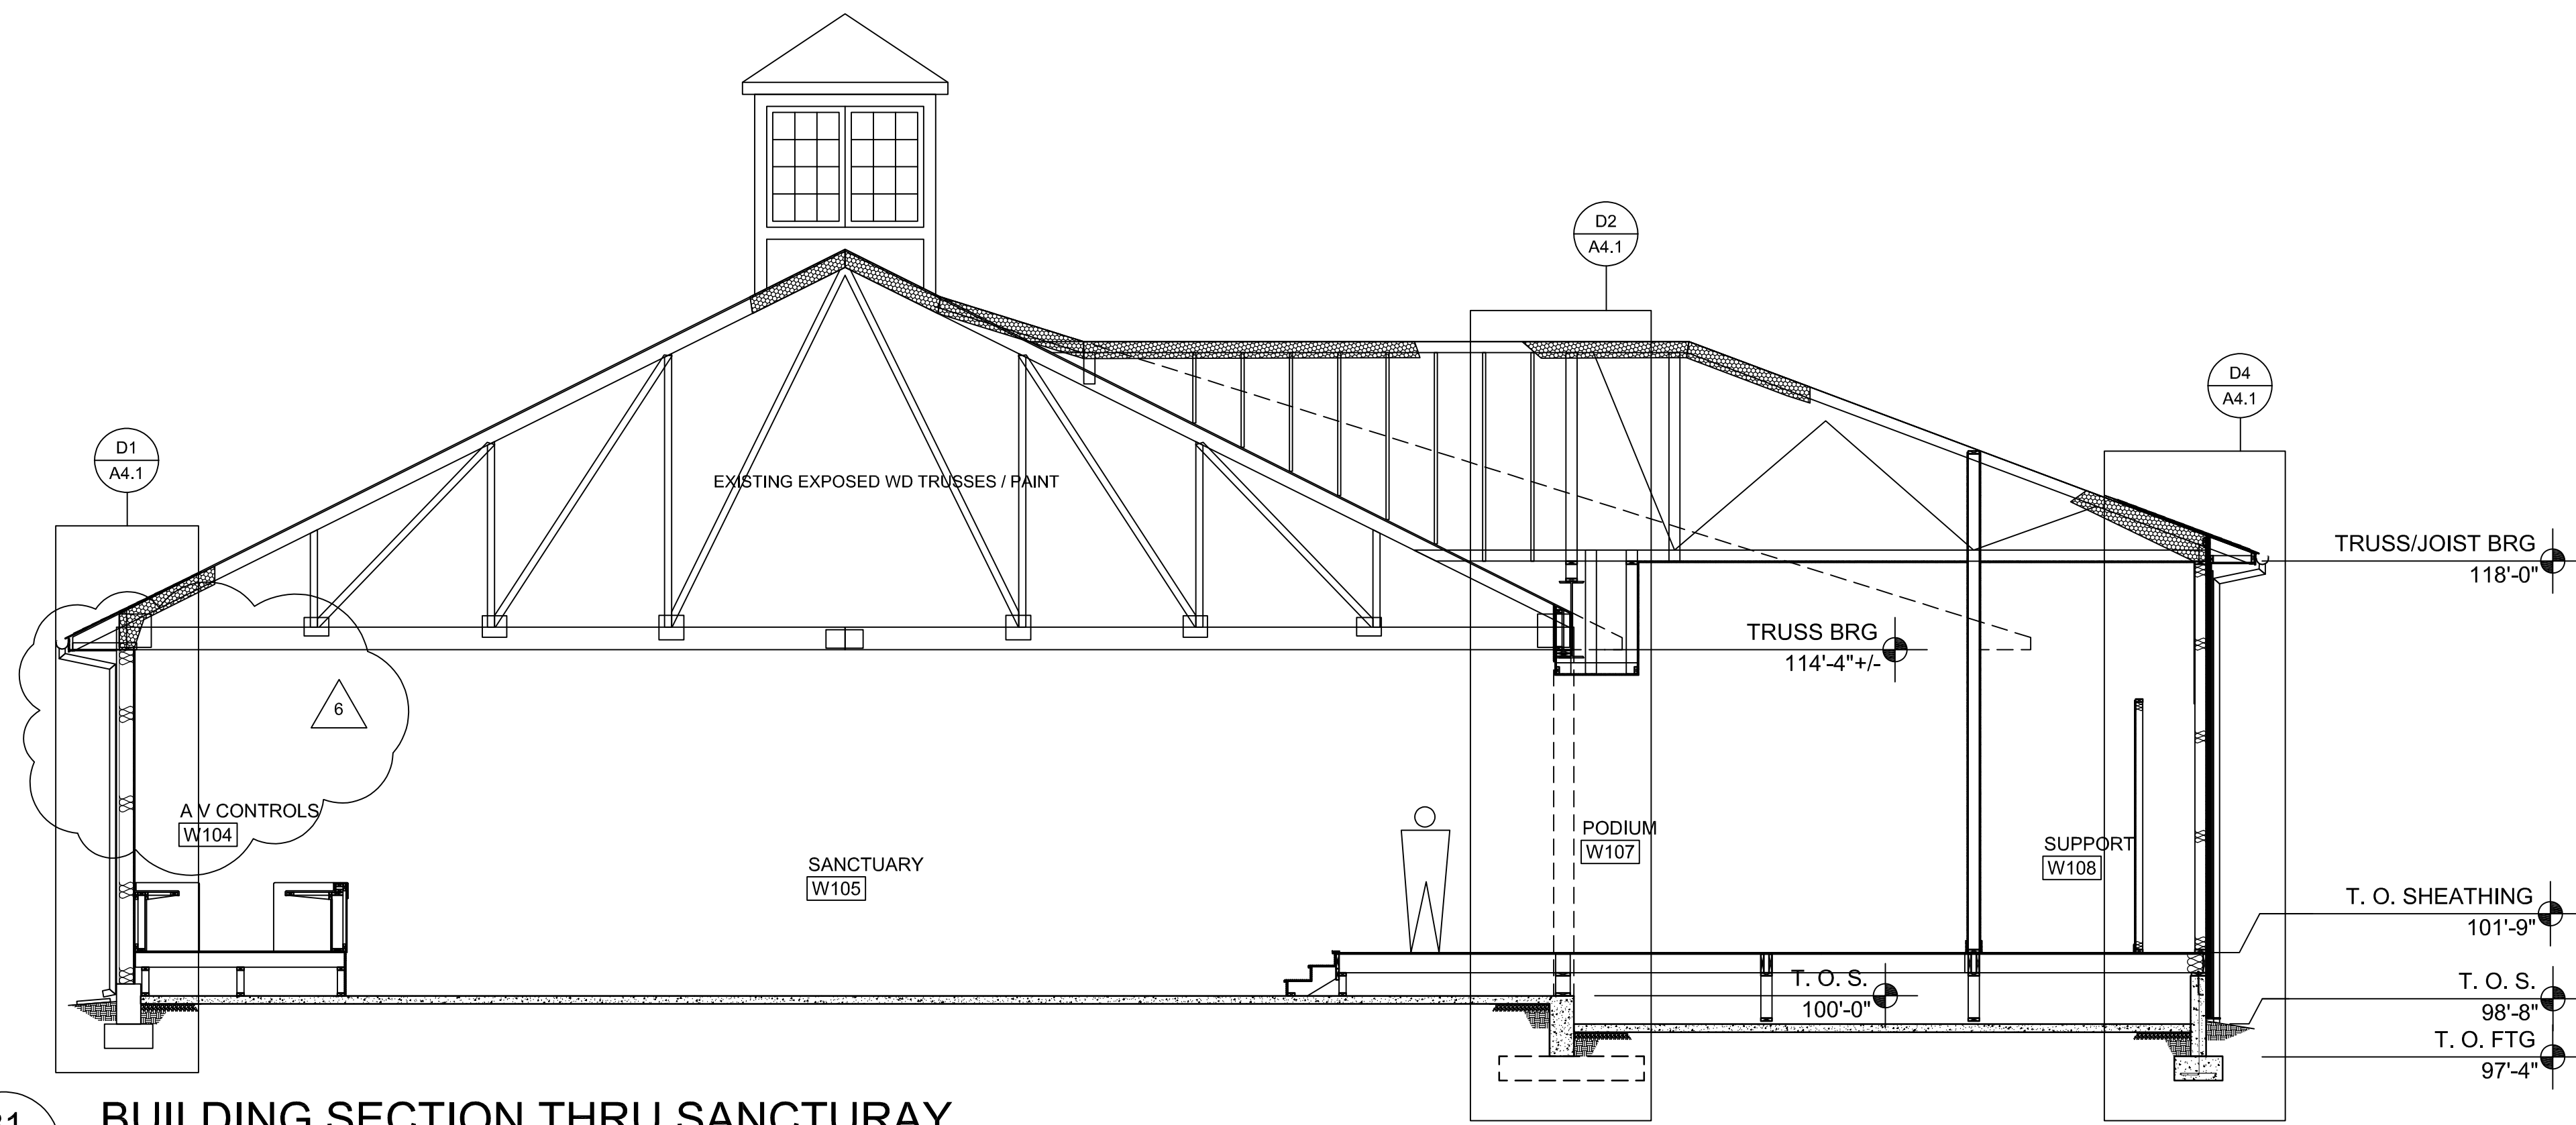


B1 BUILDING SECTION THRU SANCTURAY

SCALE: 1/4"=1'-0"

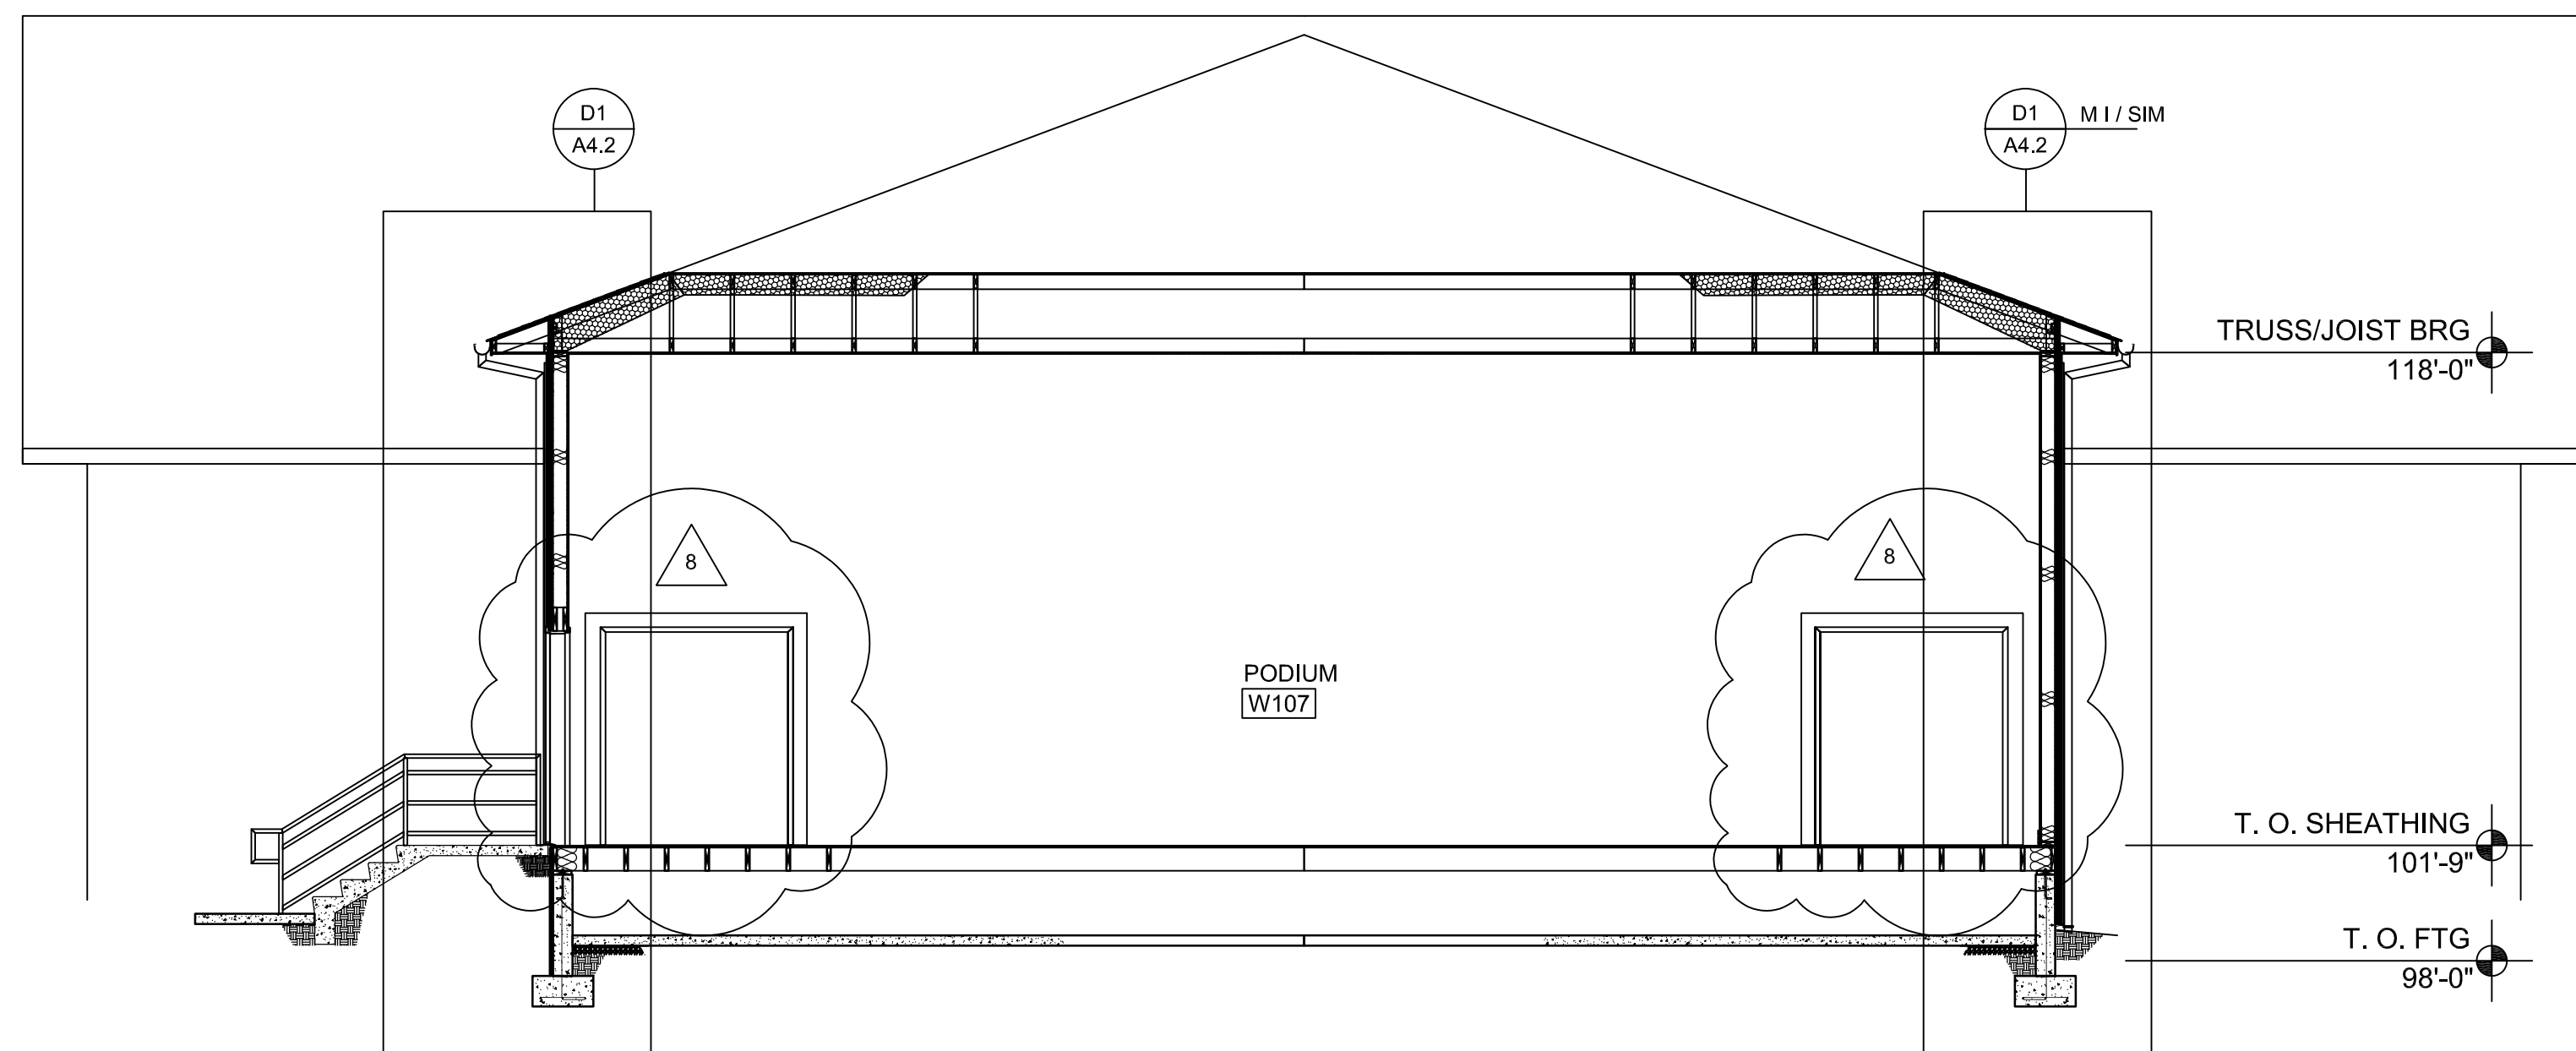


C1 BUILDING SECTION THRU PODIUM

SCALE: 1/4"=1'-0"

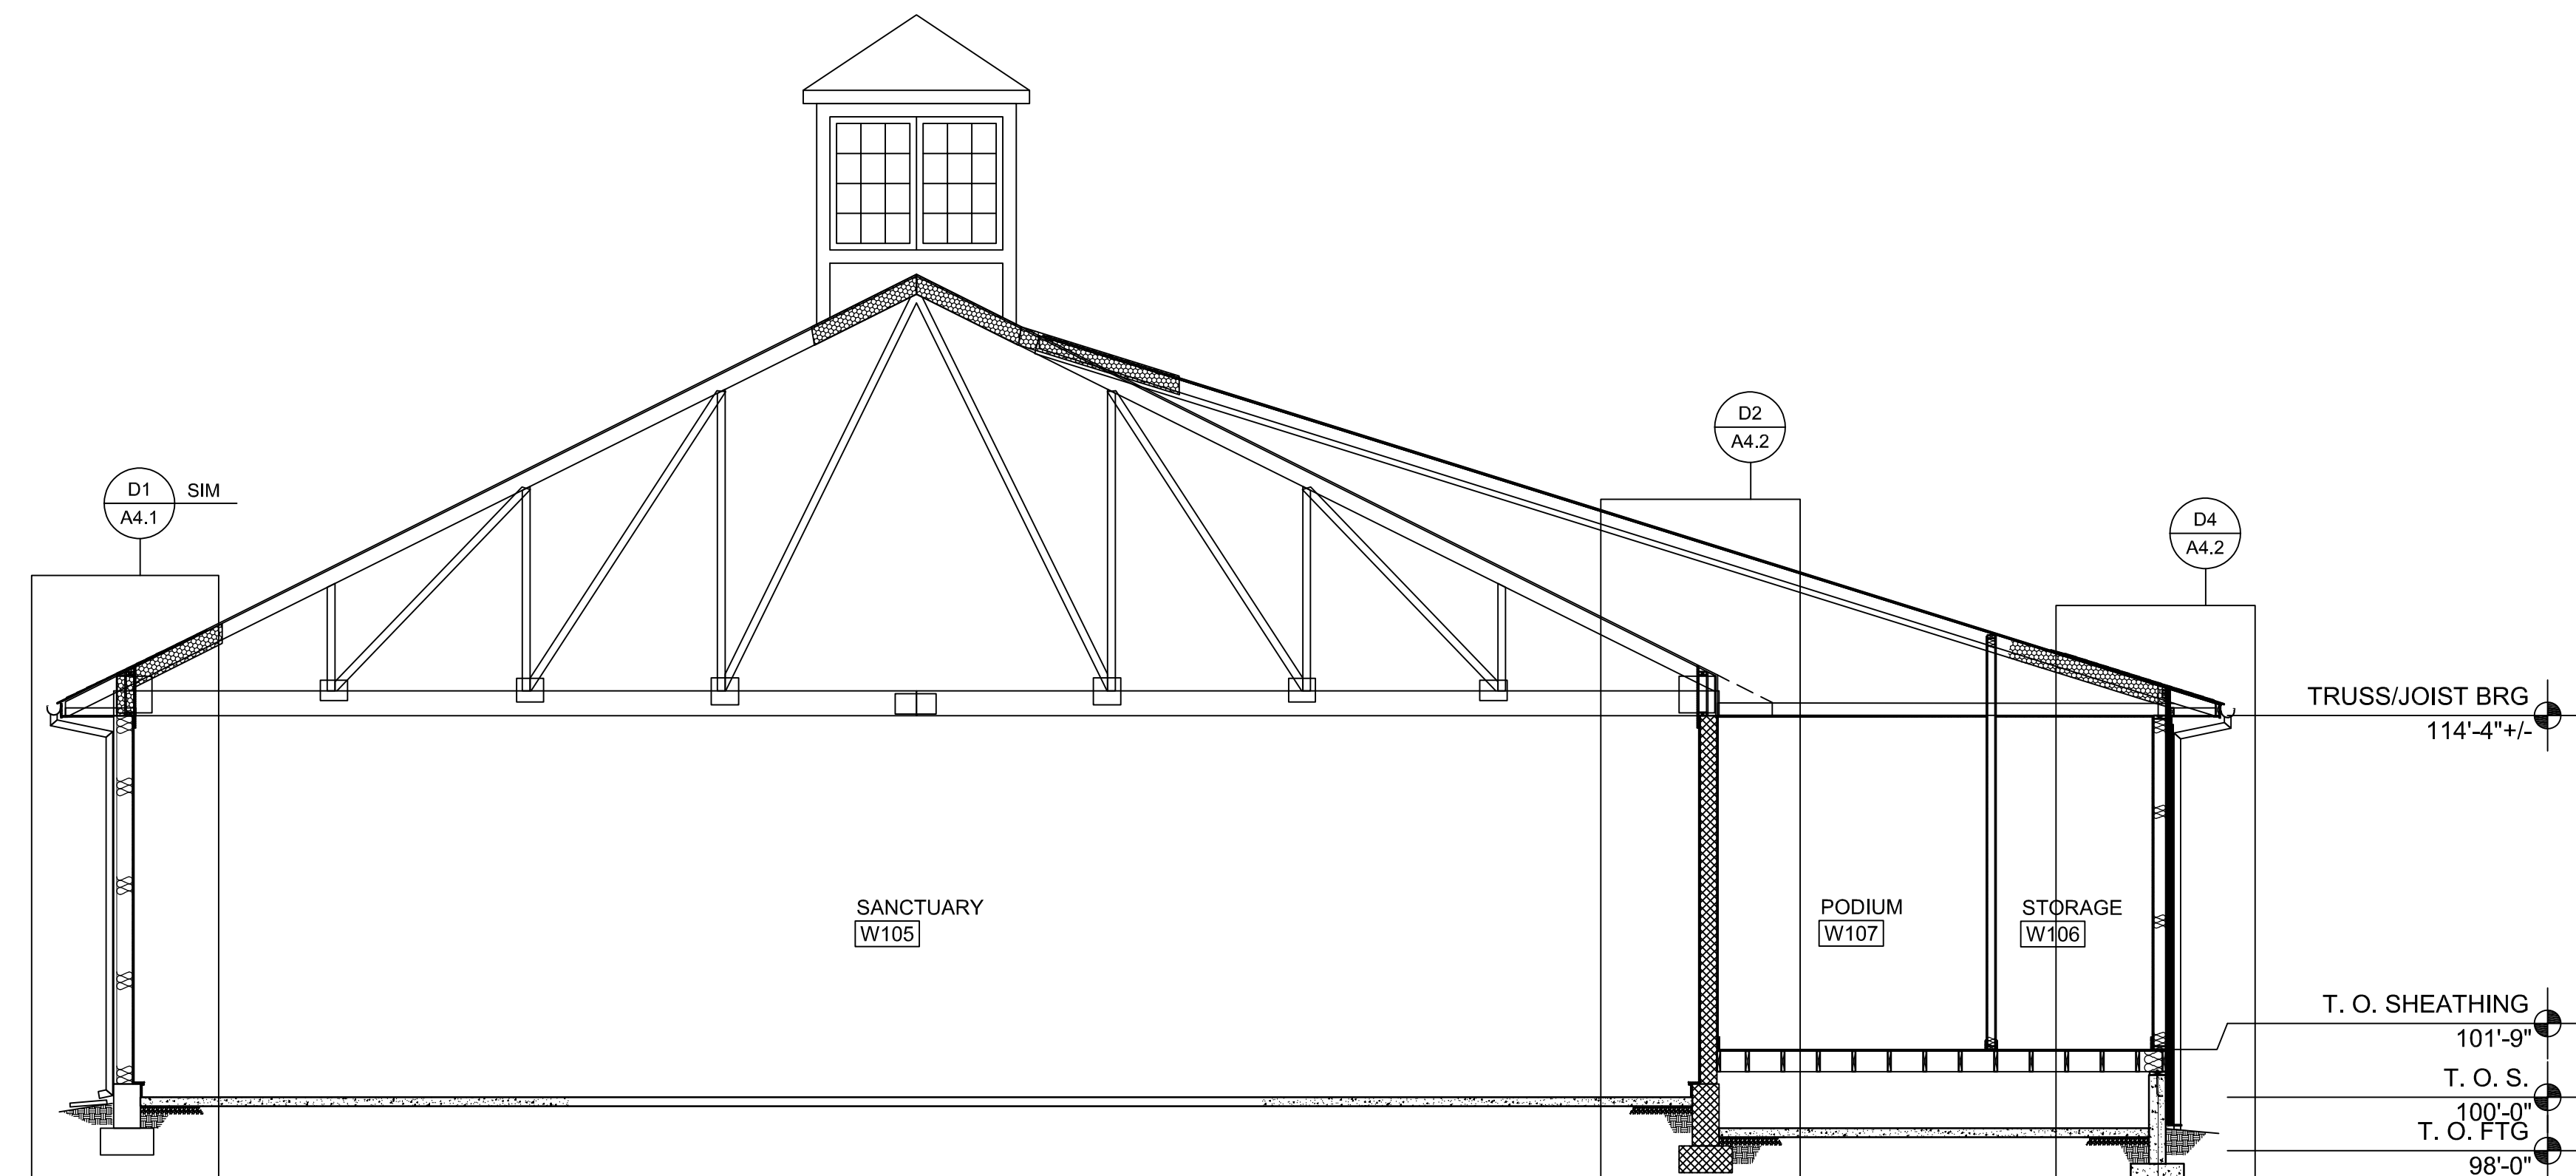

D1 BUILDING SECTION THRU SANCTUARY


SCALE: 1/4"=1'-0"

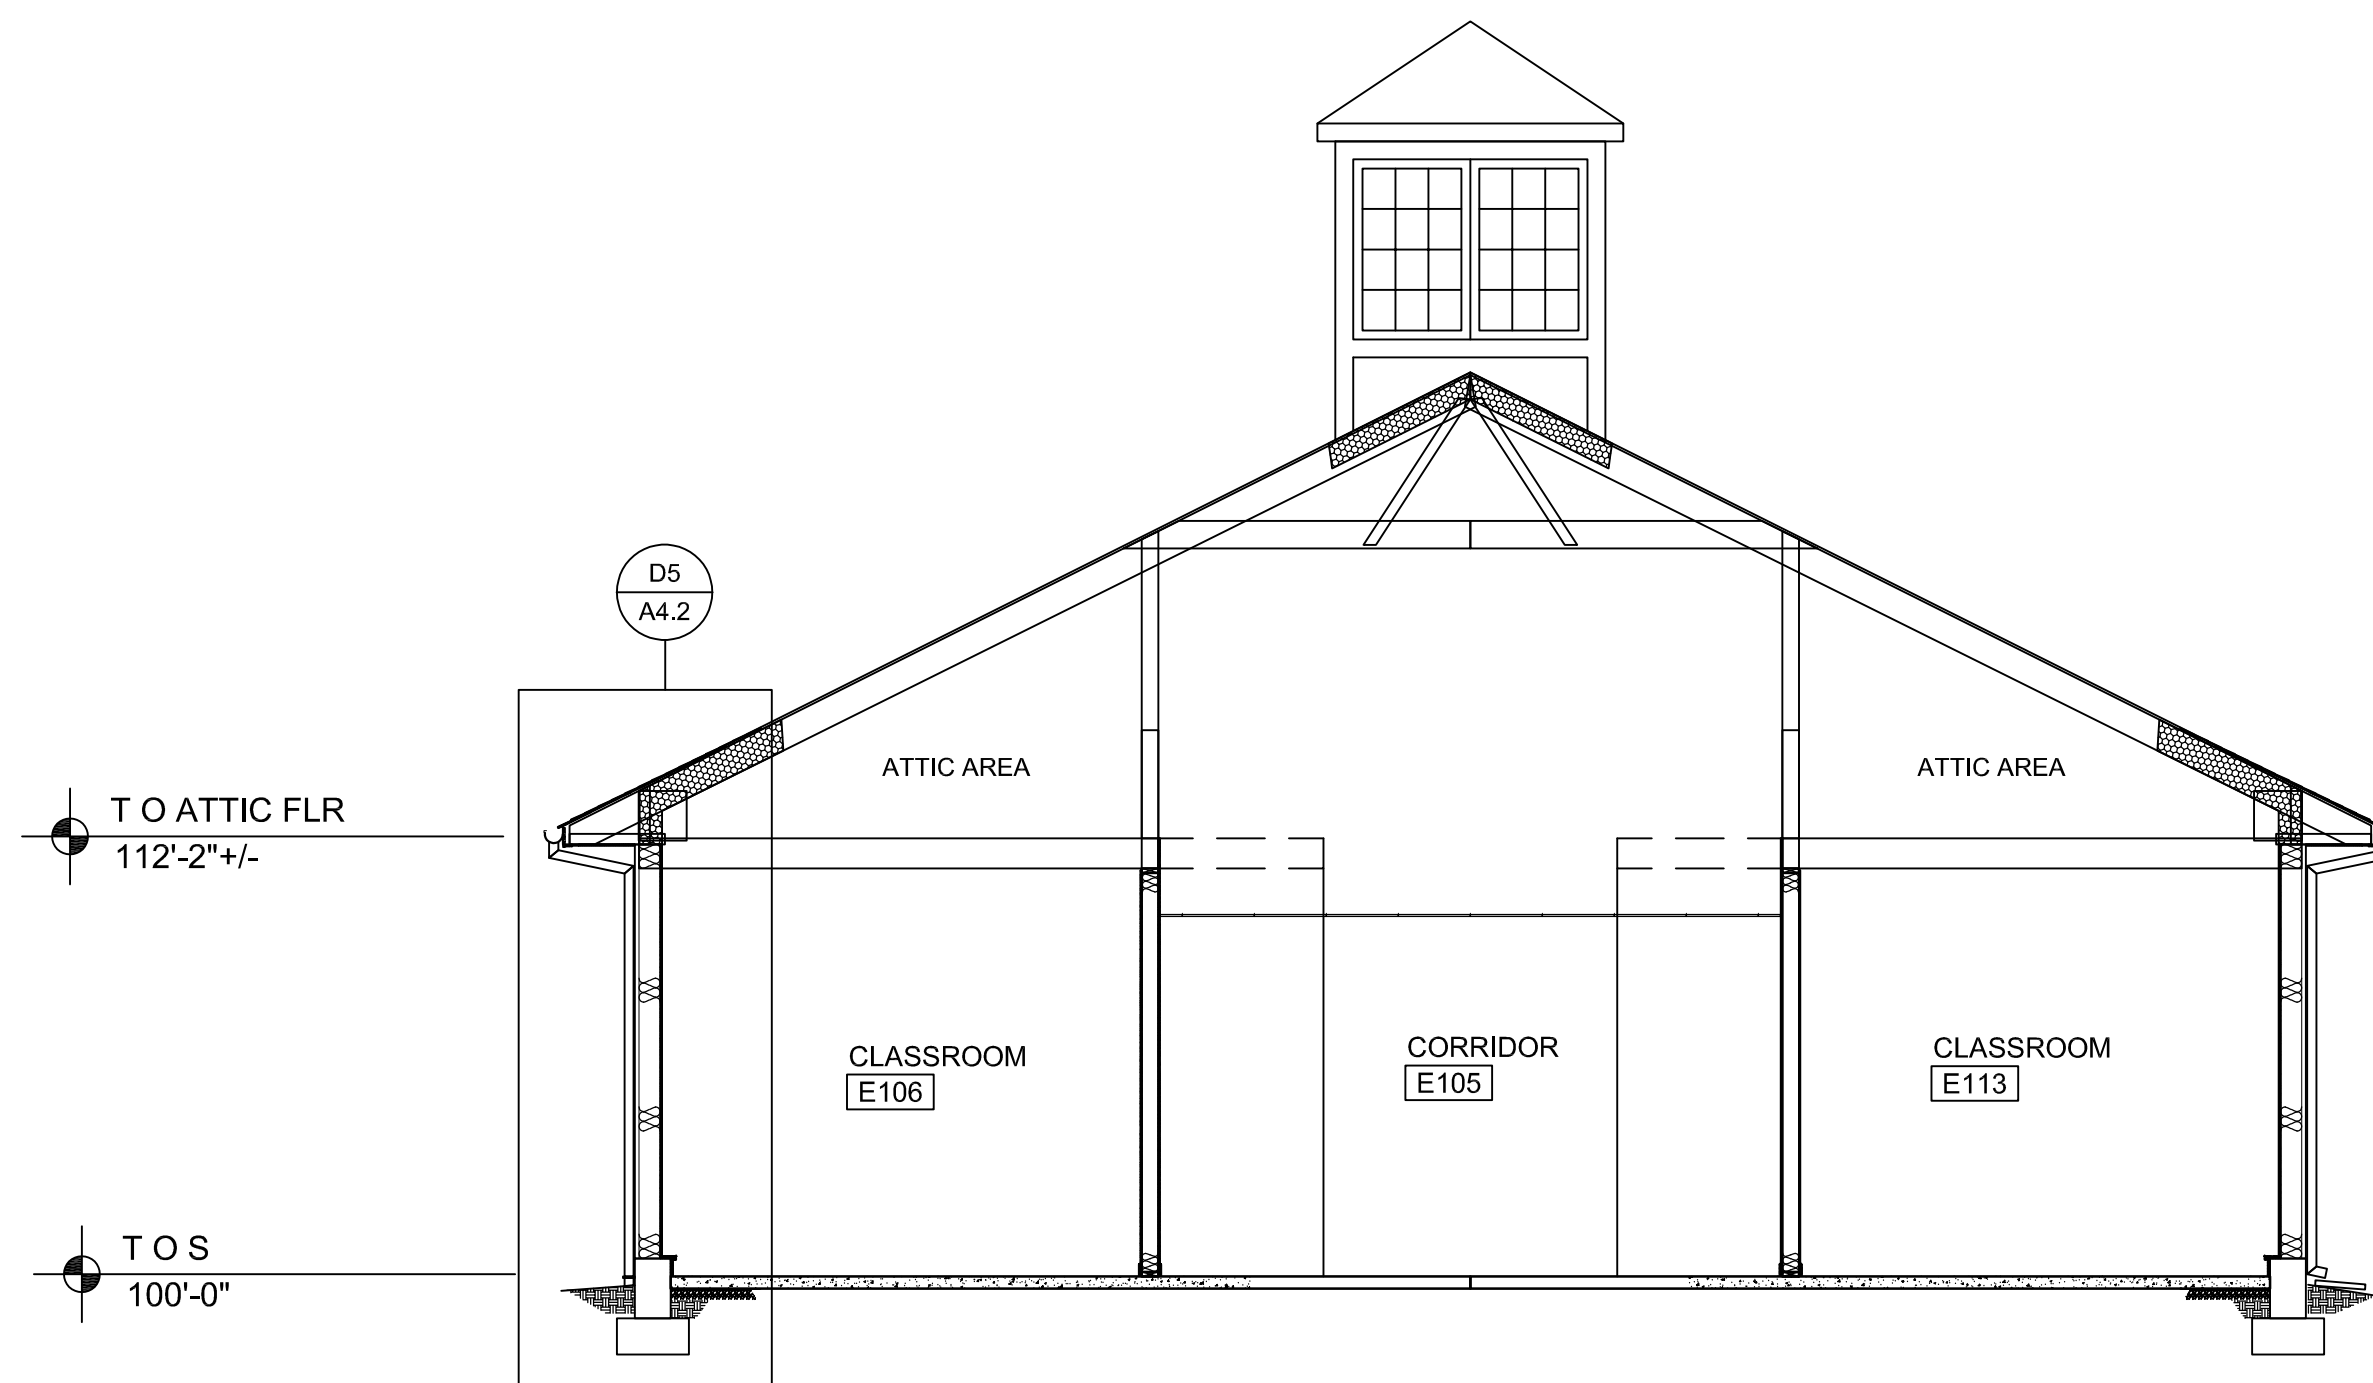

D4 BUILDING SECTION THRU STABLES

SCALE: 1/4"=1'-0"



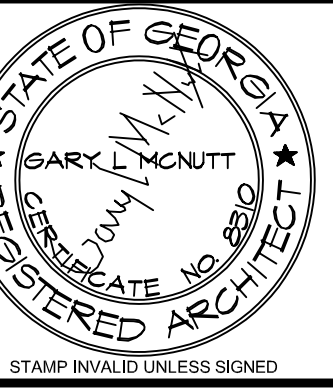

ARCHITECT

CONSULTANT



10641 HIGHWAY 36
COVINGTON, GA 30014
770.786.3031

**Retrofit & Renovations for
Madison Methodist Church**
Madison, Georgia 30650
1091 Confederate Highway

WALL SECTIONS & DETAILS


BY:	GM	02405
ED BY:	GM	
PTION:	SCH-REVIEW-P1	
	08.04.24	
PTION:	DD-REVIEW	
	00.00.24	
PTION:	CD-REVIEW	
	01.02.25	
PTION:	BID-CONSTRUCTION	
	01.21.25	
ONS:		
24.25	8	02.09.26
21.25	9	
11.25	10	
20.25	11	
03.25	12	
19.25	13	
23.26	14	

THESE DRAWINGS ARE THE PROPERTY OF GFMARCHITECT
AND ARE NOT TO BE REPRODUCED OR REUSED WITHOUT
PERMISSION AND CREDIT.
COPYRIGHT: © 2026


SHEET

A4.2


OF

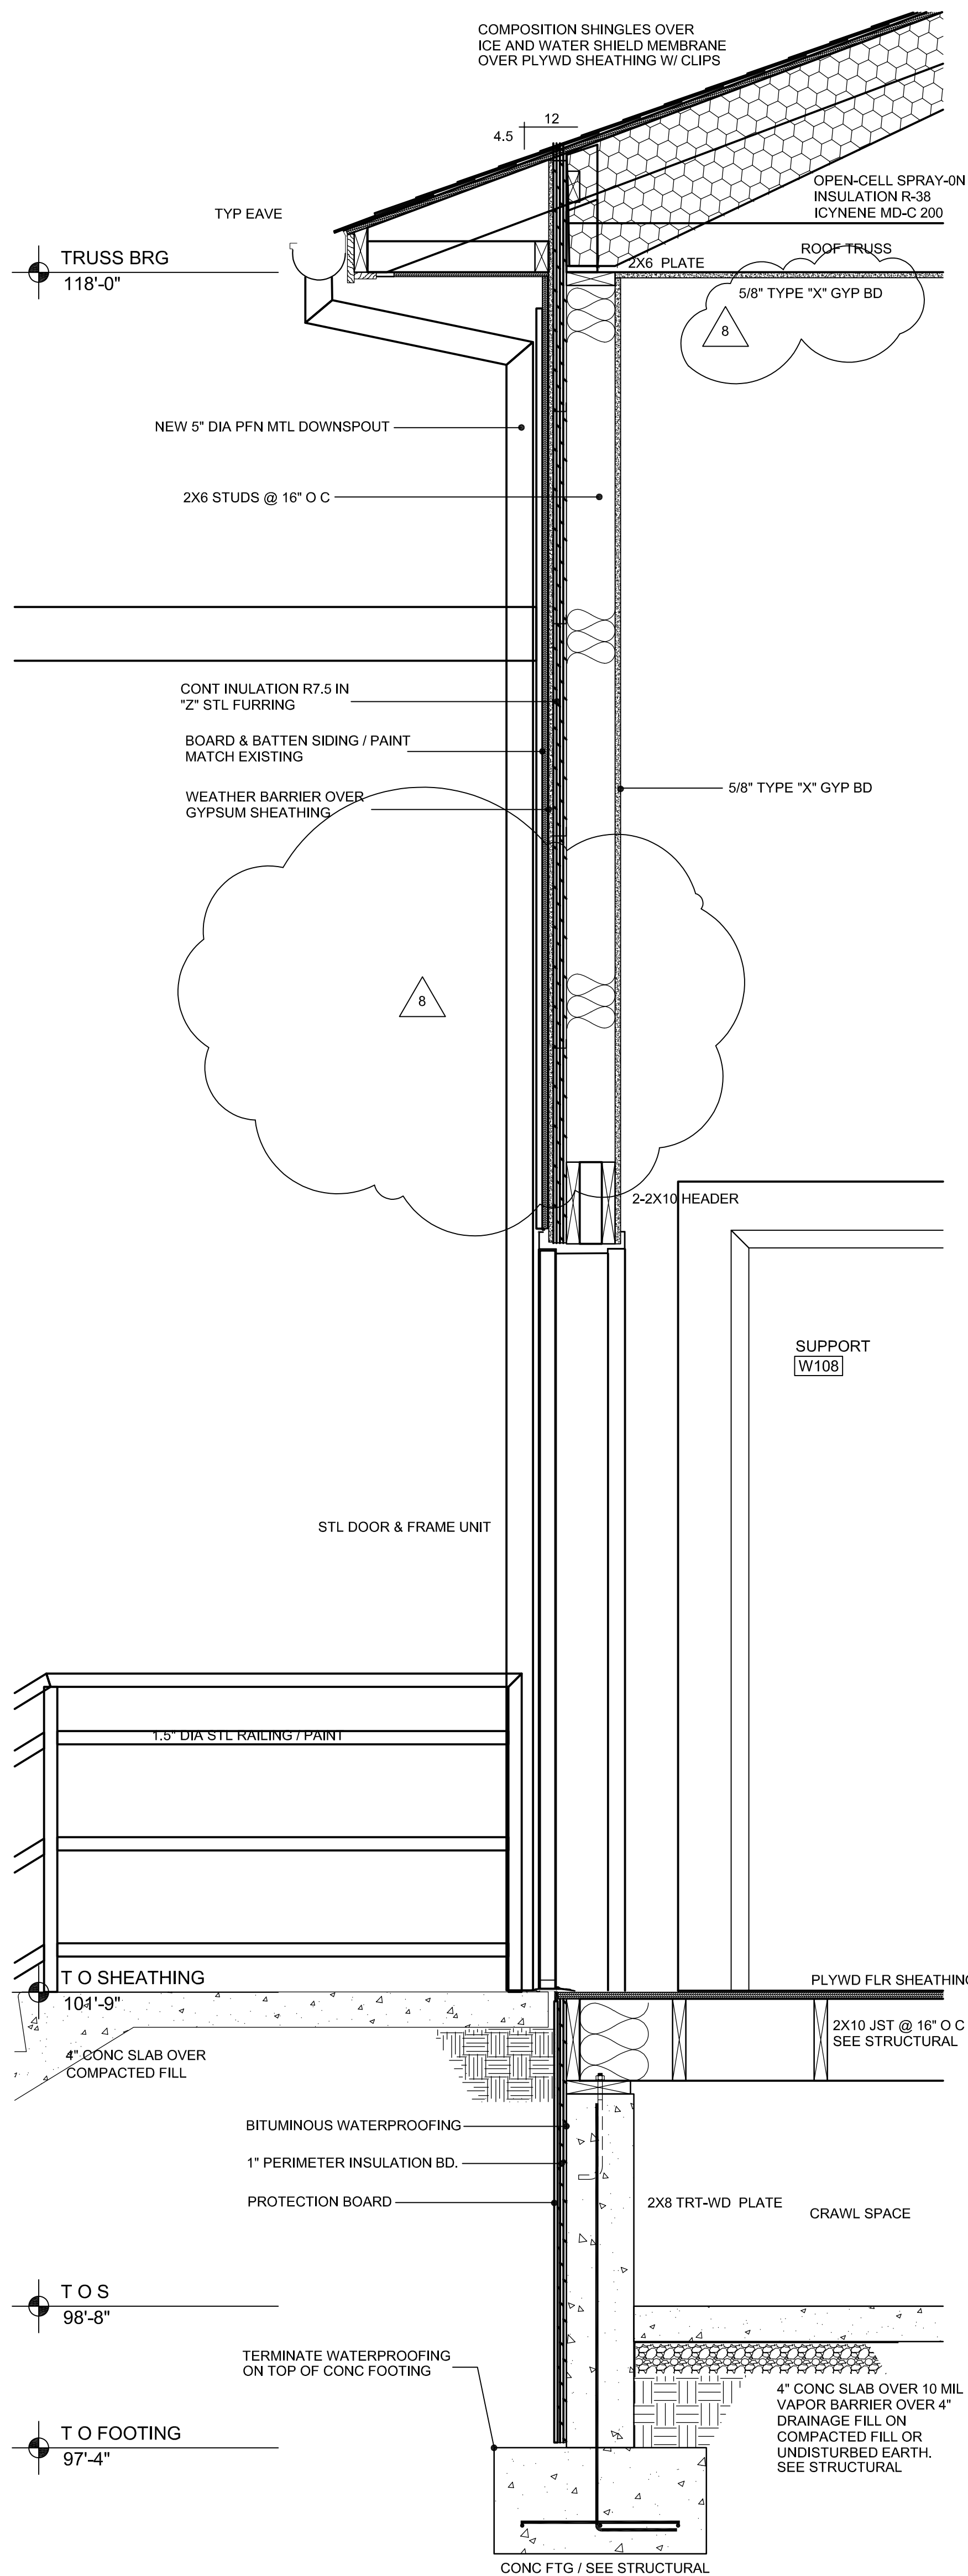


D1
A4.2
WALL SECTION
SCALE: 1"=1'-0"

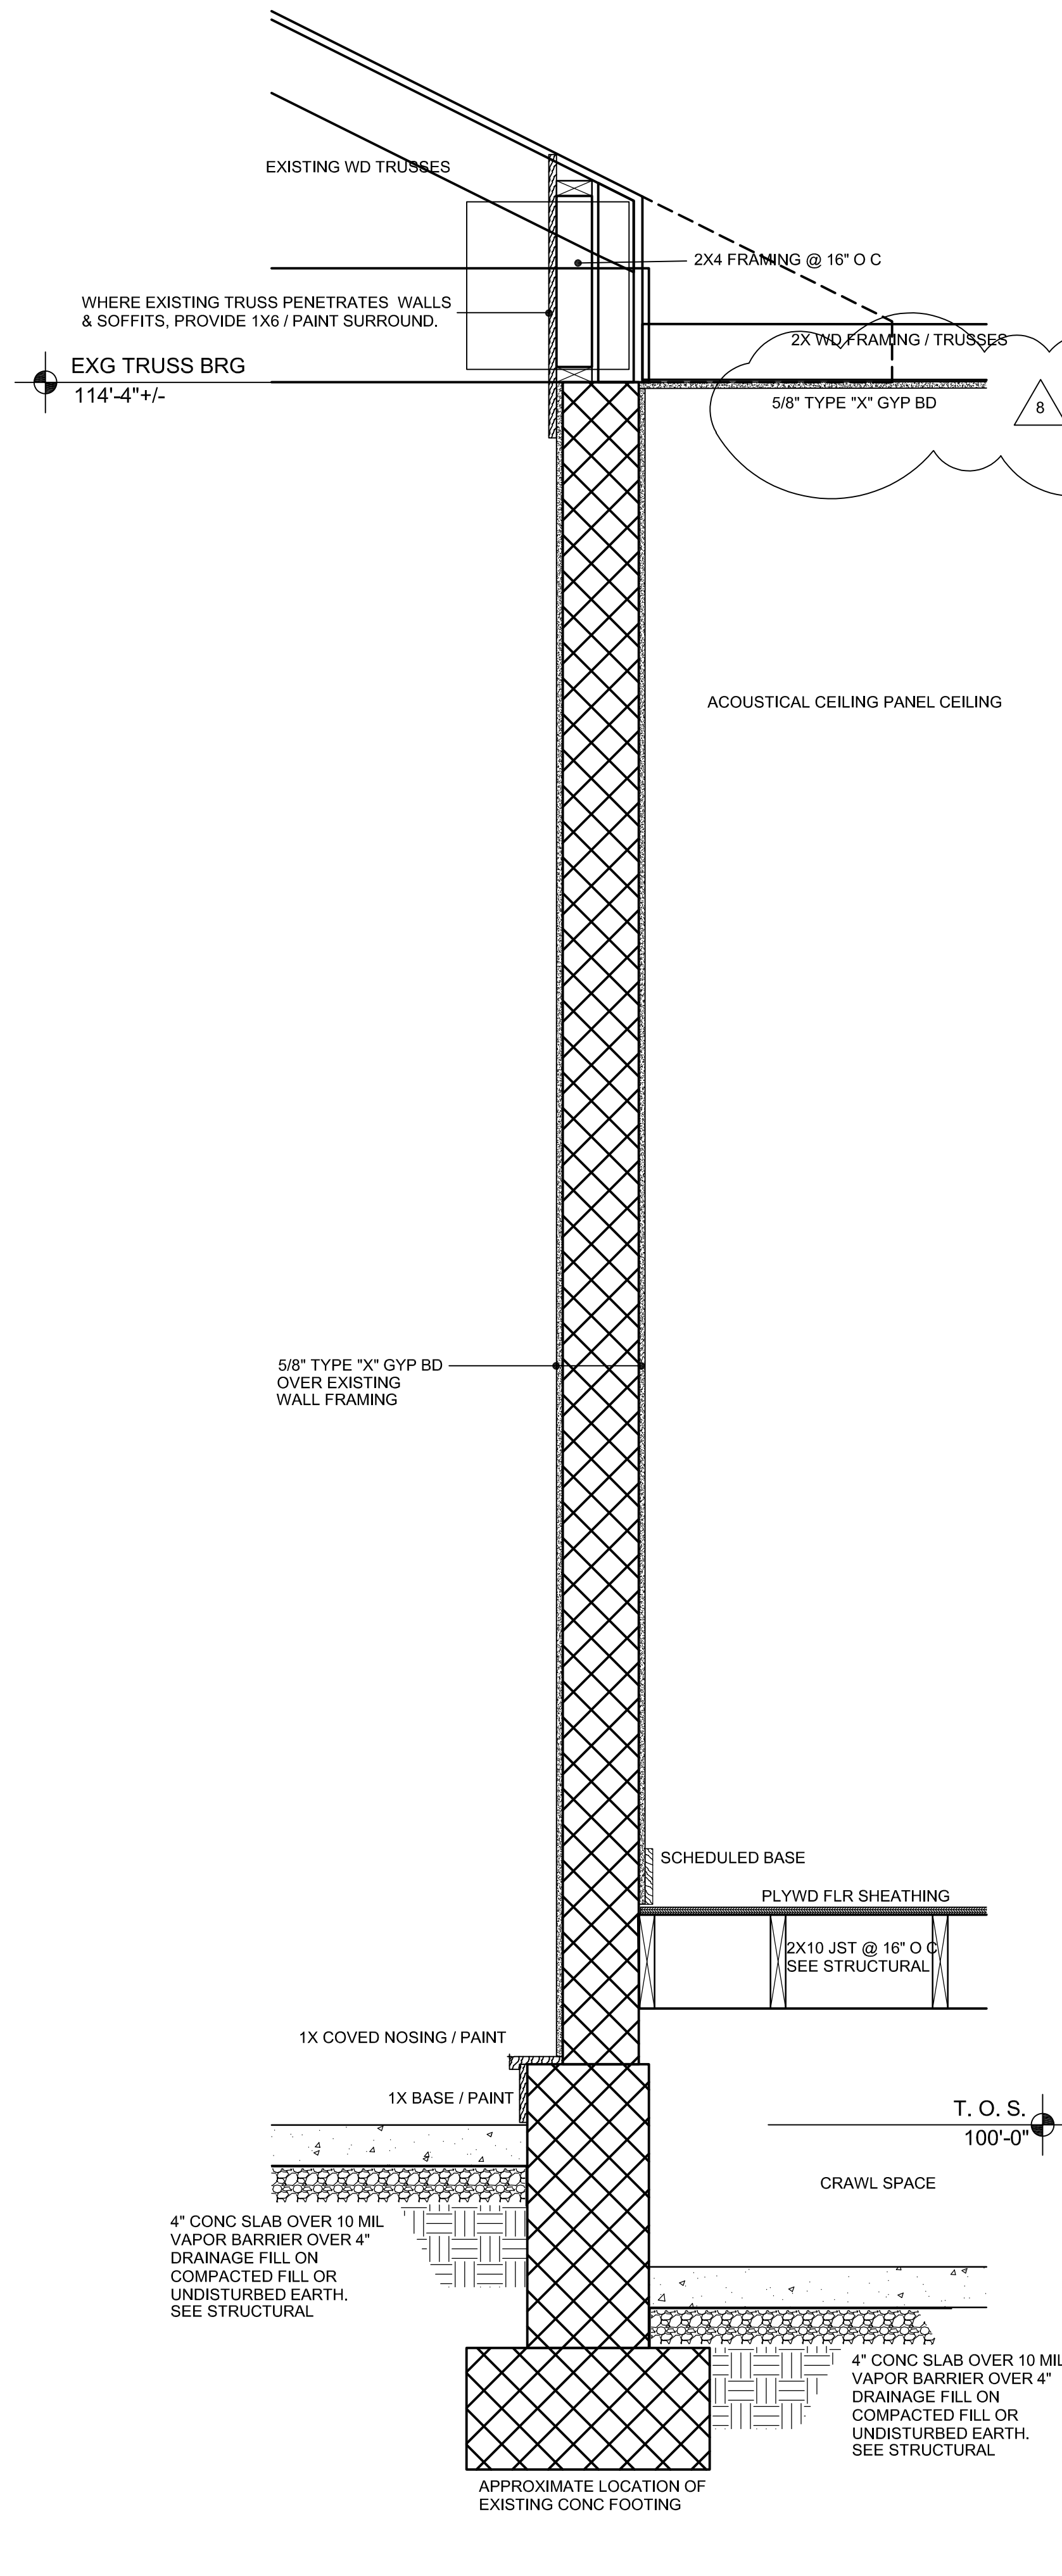


D2
A4.2
WALL SECTION
SCALE: 1"=1'-0"

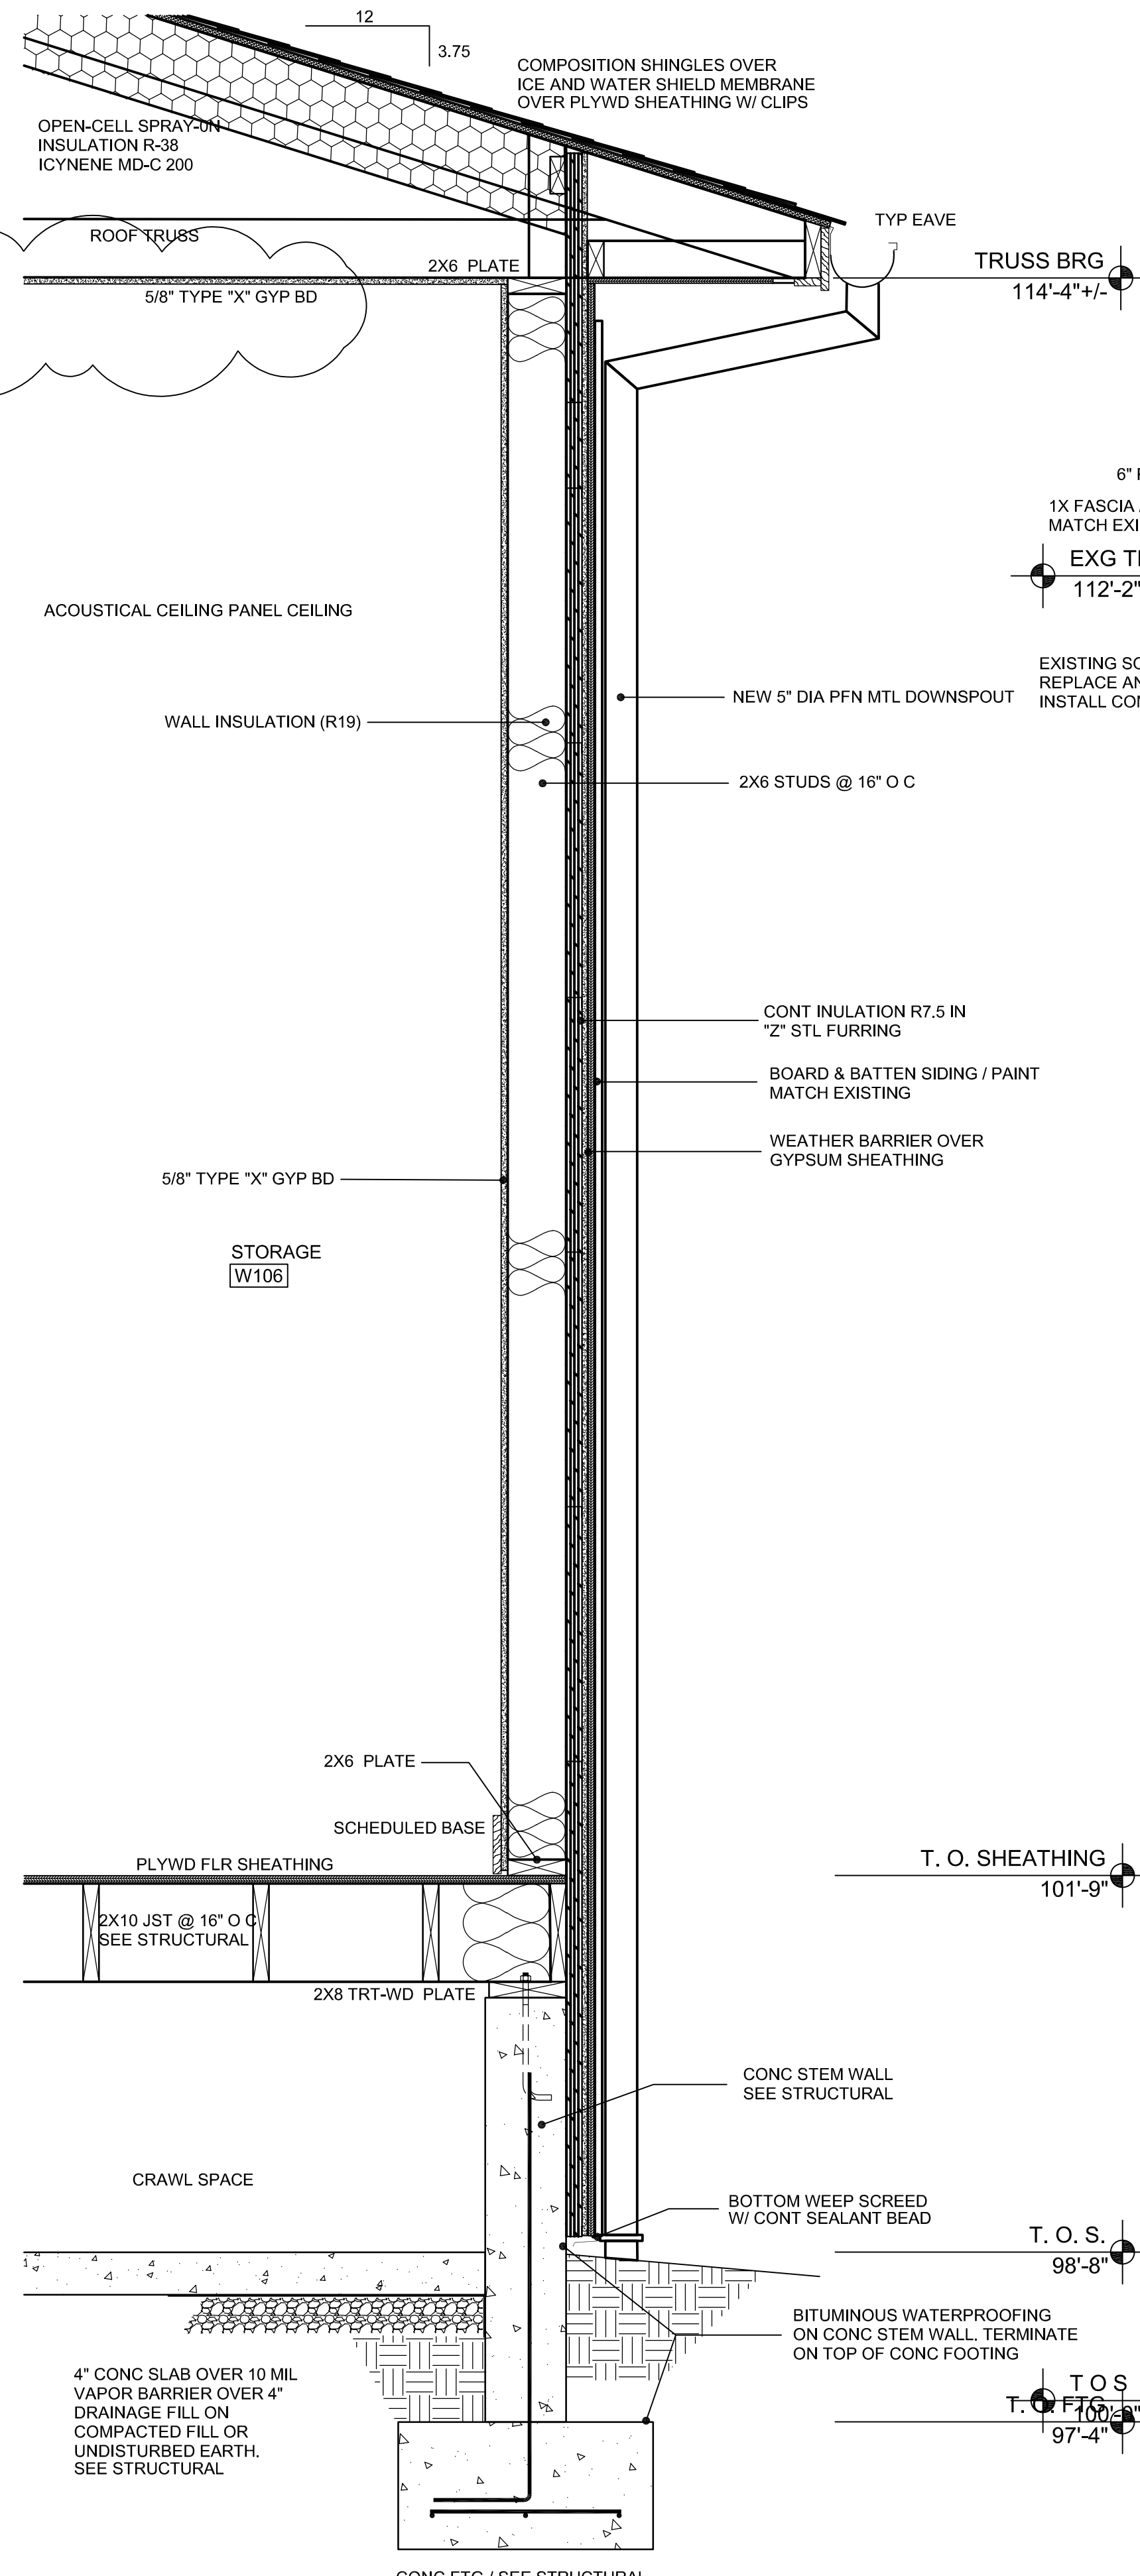

D4
A4.2
WALL SECTION
SCALE: 1"=1'-0"

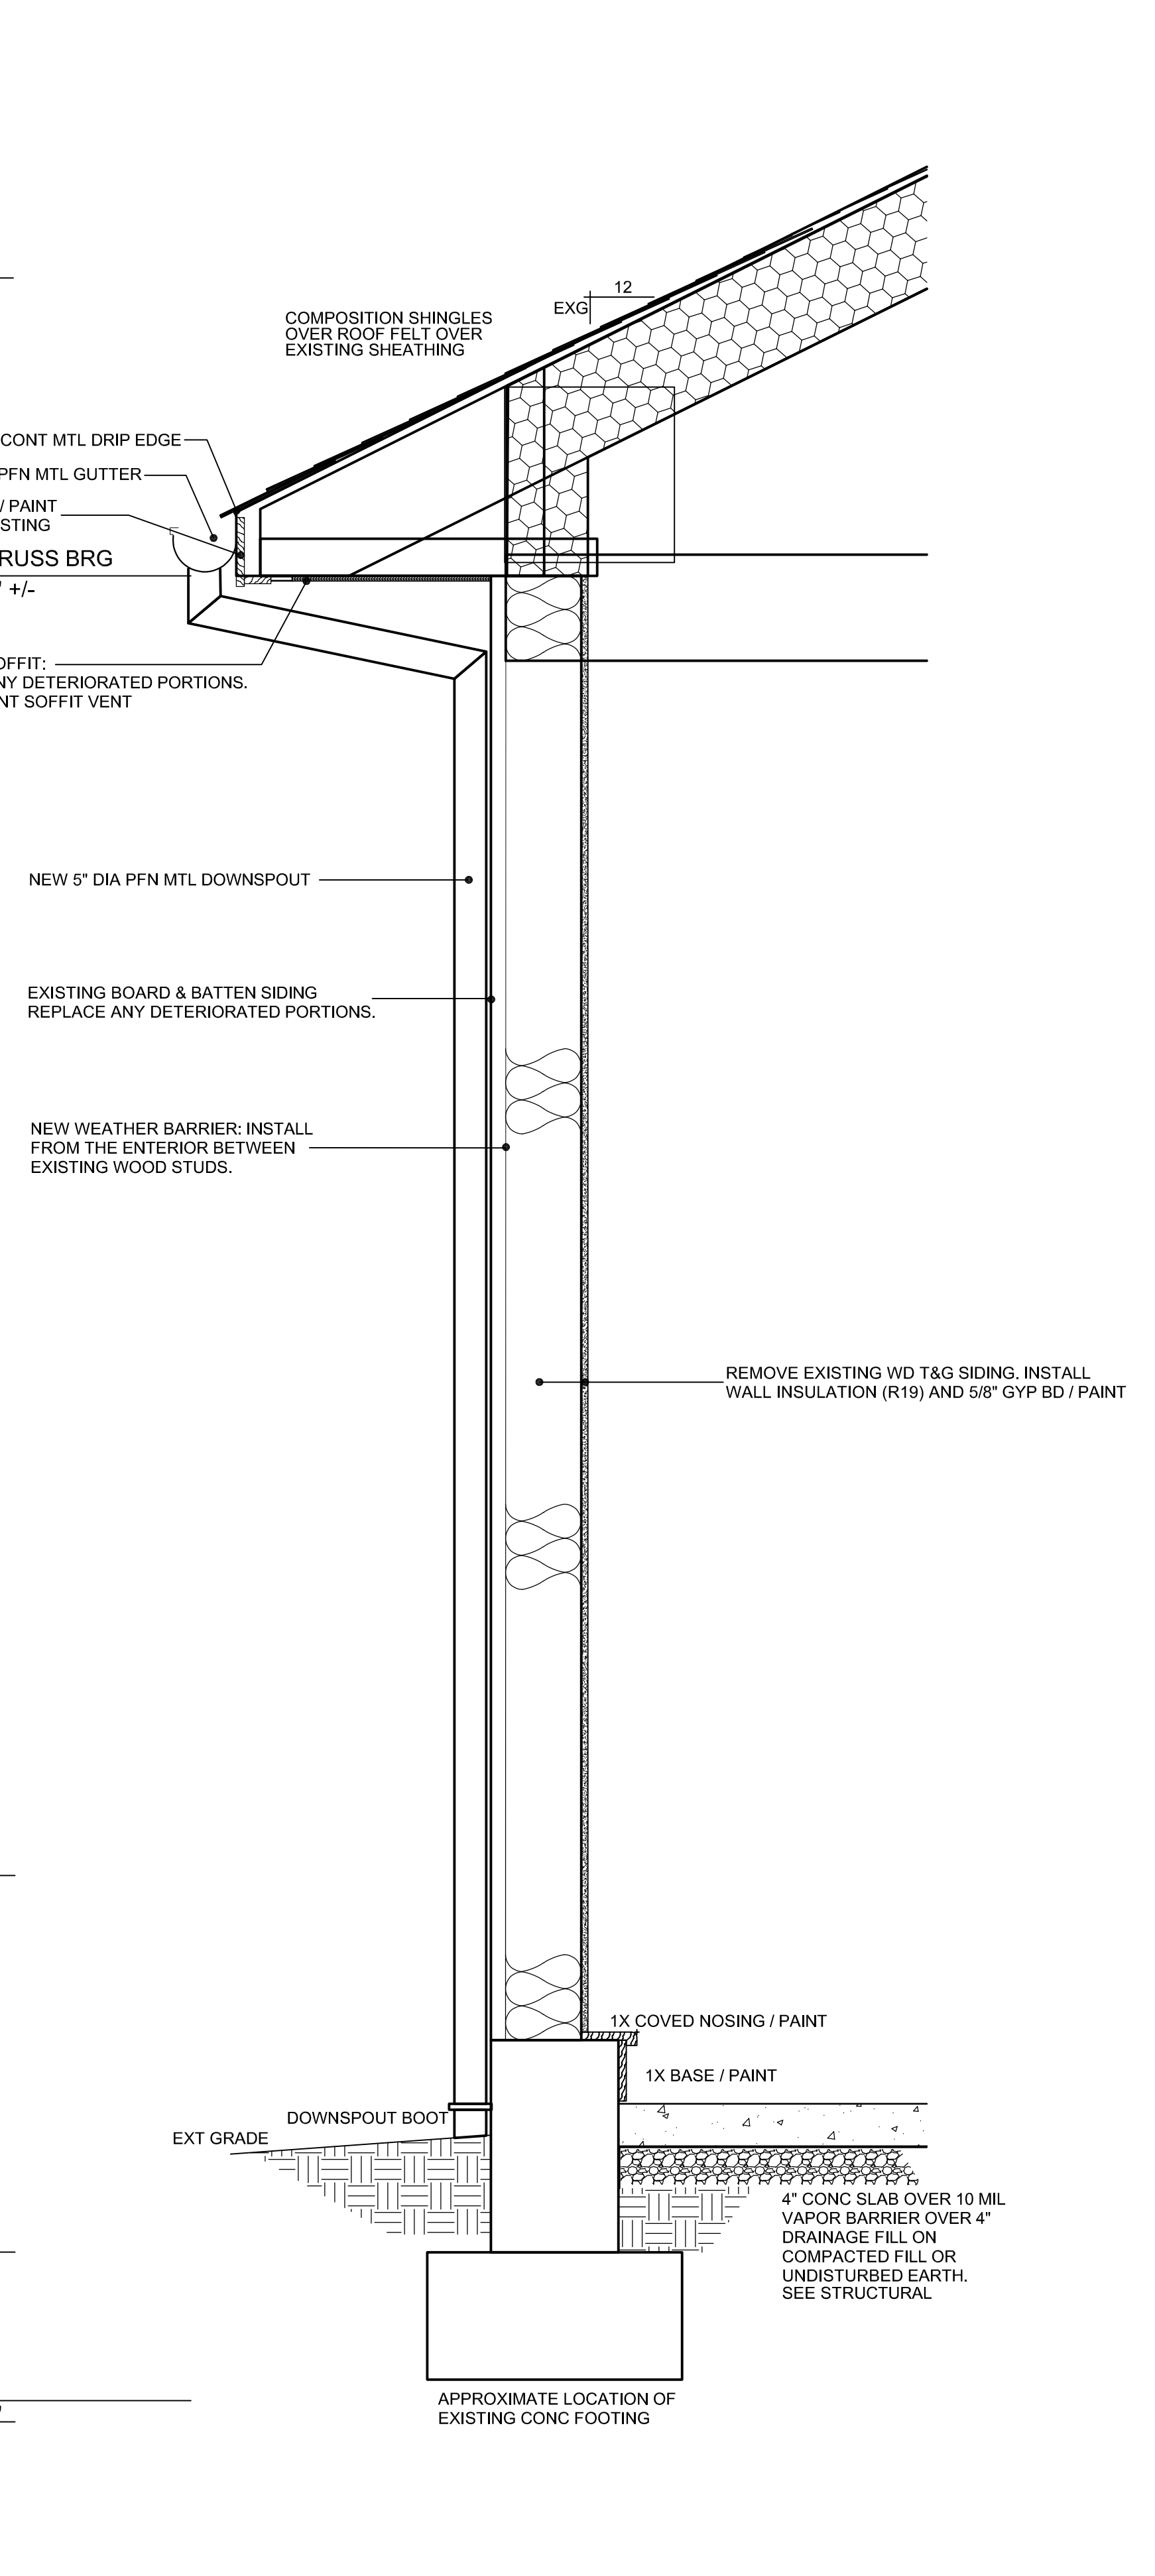

D5
A4.2
TYP WALL SECTION: STABLES
SCALE: 1"=1'-0"

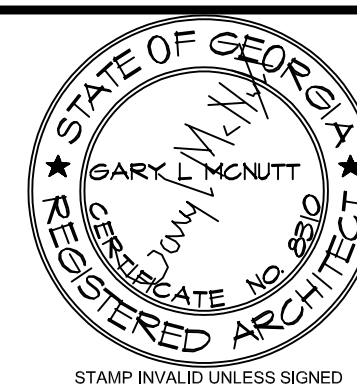

ARCHITECT

CONSULTANT

STAMP INVALID UNLESS SIGNED



10641 HIGHWAY 36
COVINGTON, GA 30014
770.786.3031

SECTION DETAILS

Retrofit & Renovations for Madison Methodist Church

Madison, Georgia 30650
1091 Confederate Highway


JOB NO.:	02405		
DRAWN BY:	GM		
CHECKED BY:	GM		
DESCRIPTION:	SCH-REVIEW-P1		
DATE:	08.04.24		
DESCRIPTION:	DD-REVIEW		
DATE:	00.00.24		
DESCRIPTION:	CD-REVIEW		
DATE:	01.02.25		
DESCRIPTION:	BID-CONSTRUCTION		
DATE:	01.21.25		
REVISIONS:			
1	03.24.25	8	02.02.26
2	04.21.25	9	
3	08.11.25	10	
4	08.20.25	11	
5	09.03.25	12	
6	12.19.25	13	
7	01.23.26	14	

THESE DRAWINGS ARE THE PROPERTY OF GM ARCHITECT
AND ARE NOT TO BE REPRODUCED OR REUSED WITHOUT
PERMISSION AND CREDIT.
COPYRIGHT: © 2026

SHEET


A6.1

OF

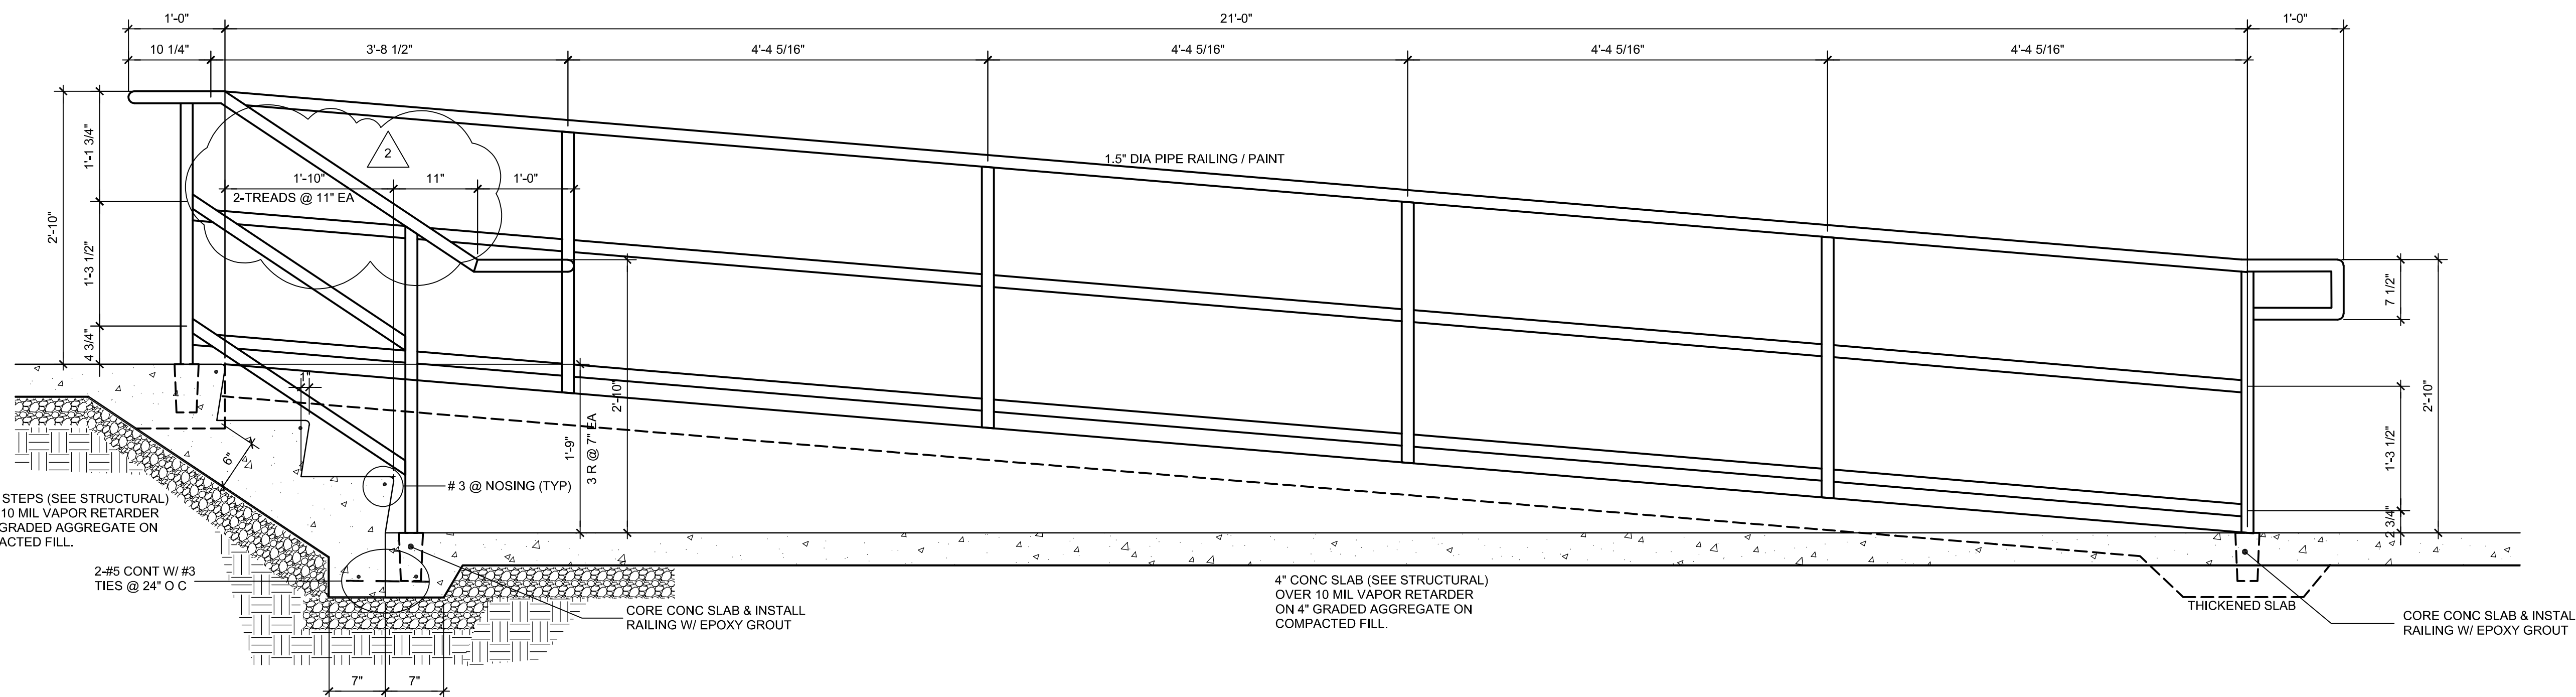


A1 SECTION THRU INTERIOR CONCRETE STEPS

A6.1 SCALE: 1"=1'-0"

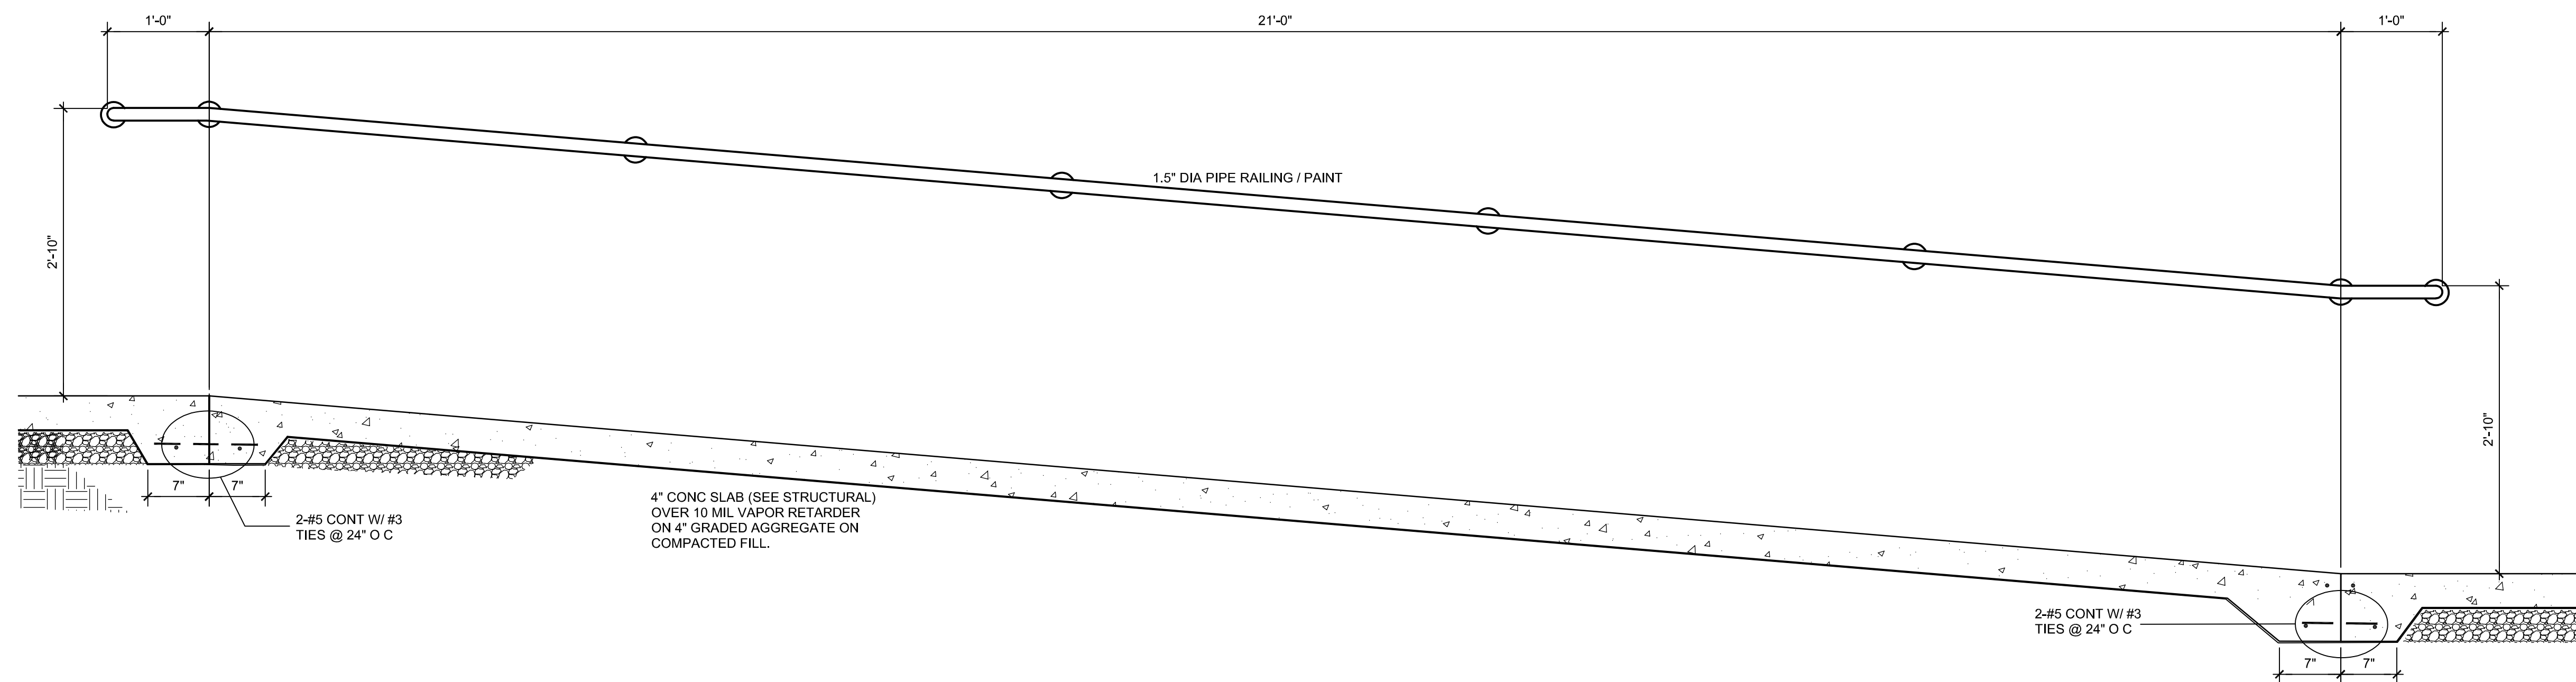


B1 SECTION THRU INTERIOR CONCRETE RAMP

A6.1 SCALE: 1"=1'-0"

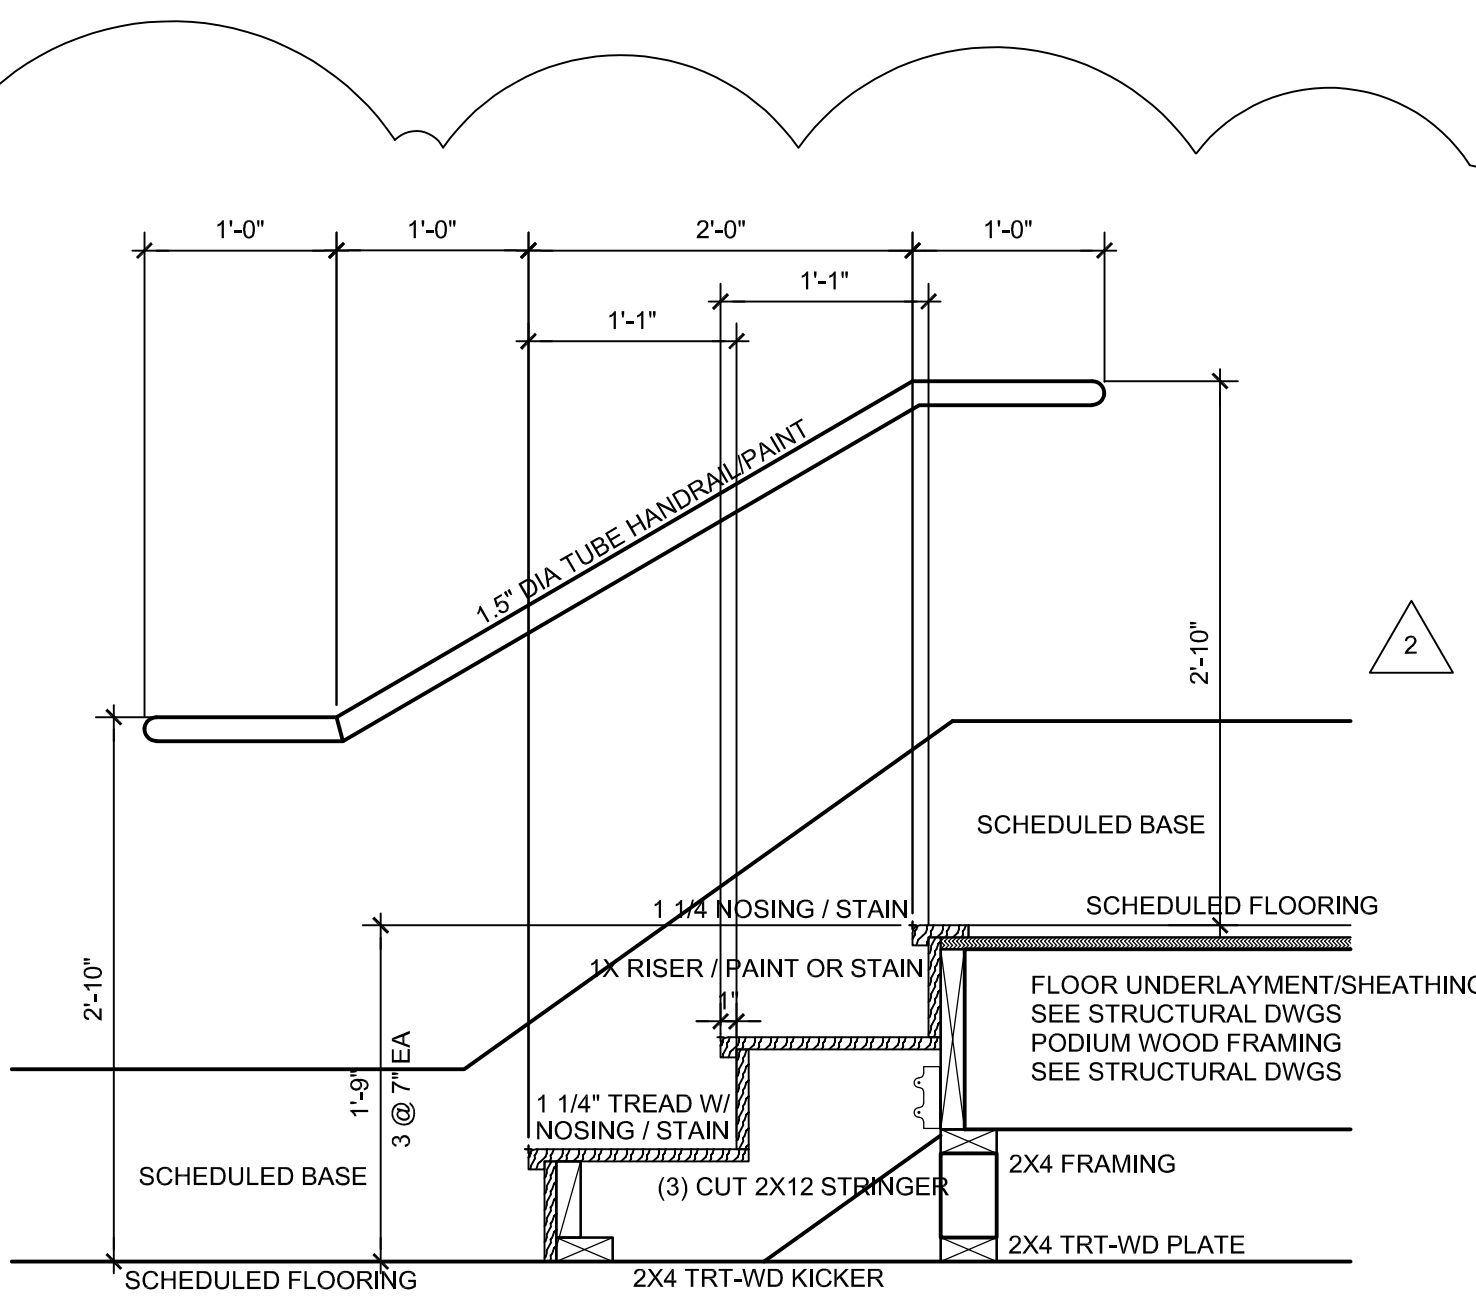


D1 TYPICAL SECTION @ PODIUM

A6.1 SCALE: 1"=1'-0"

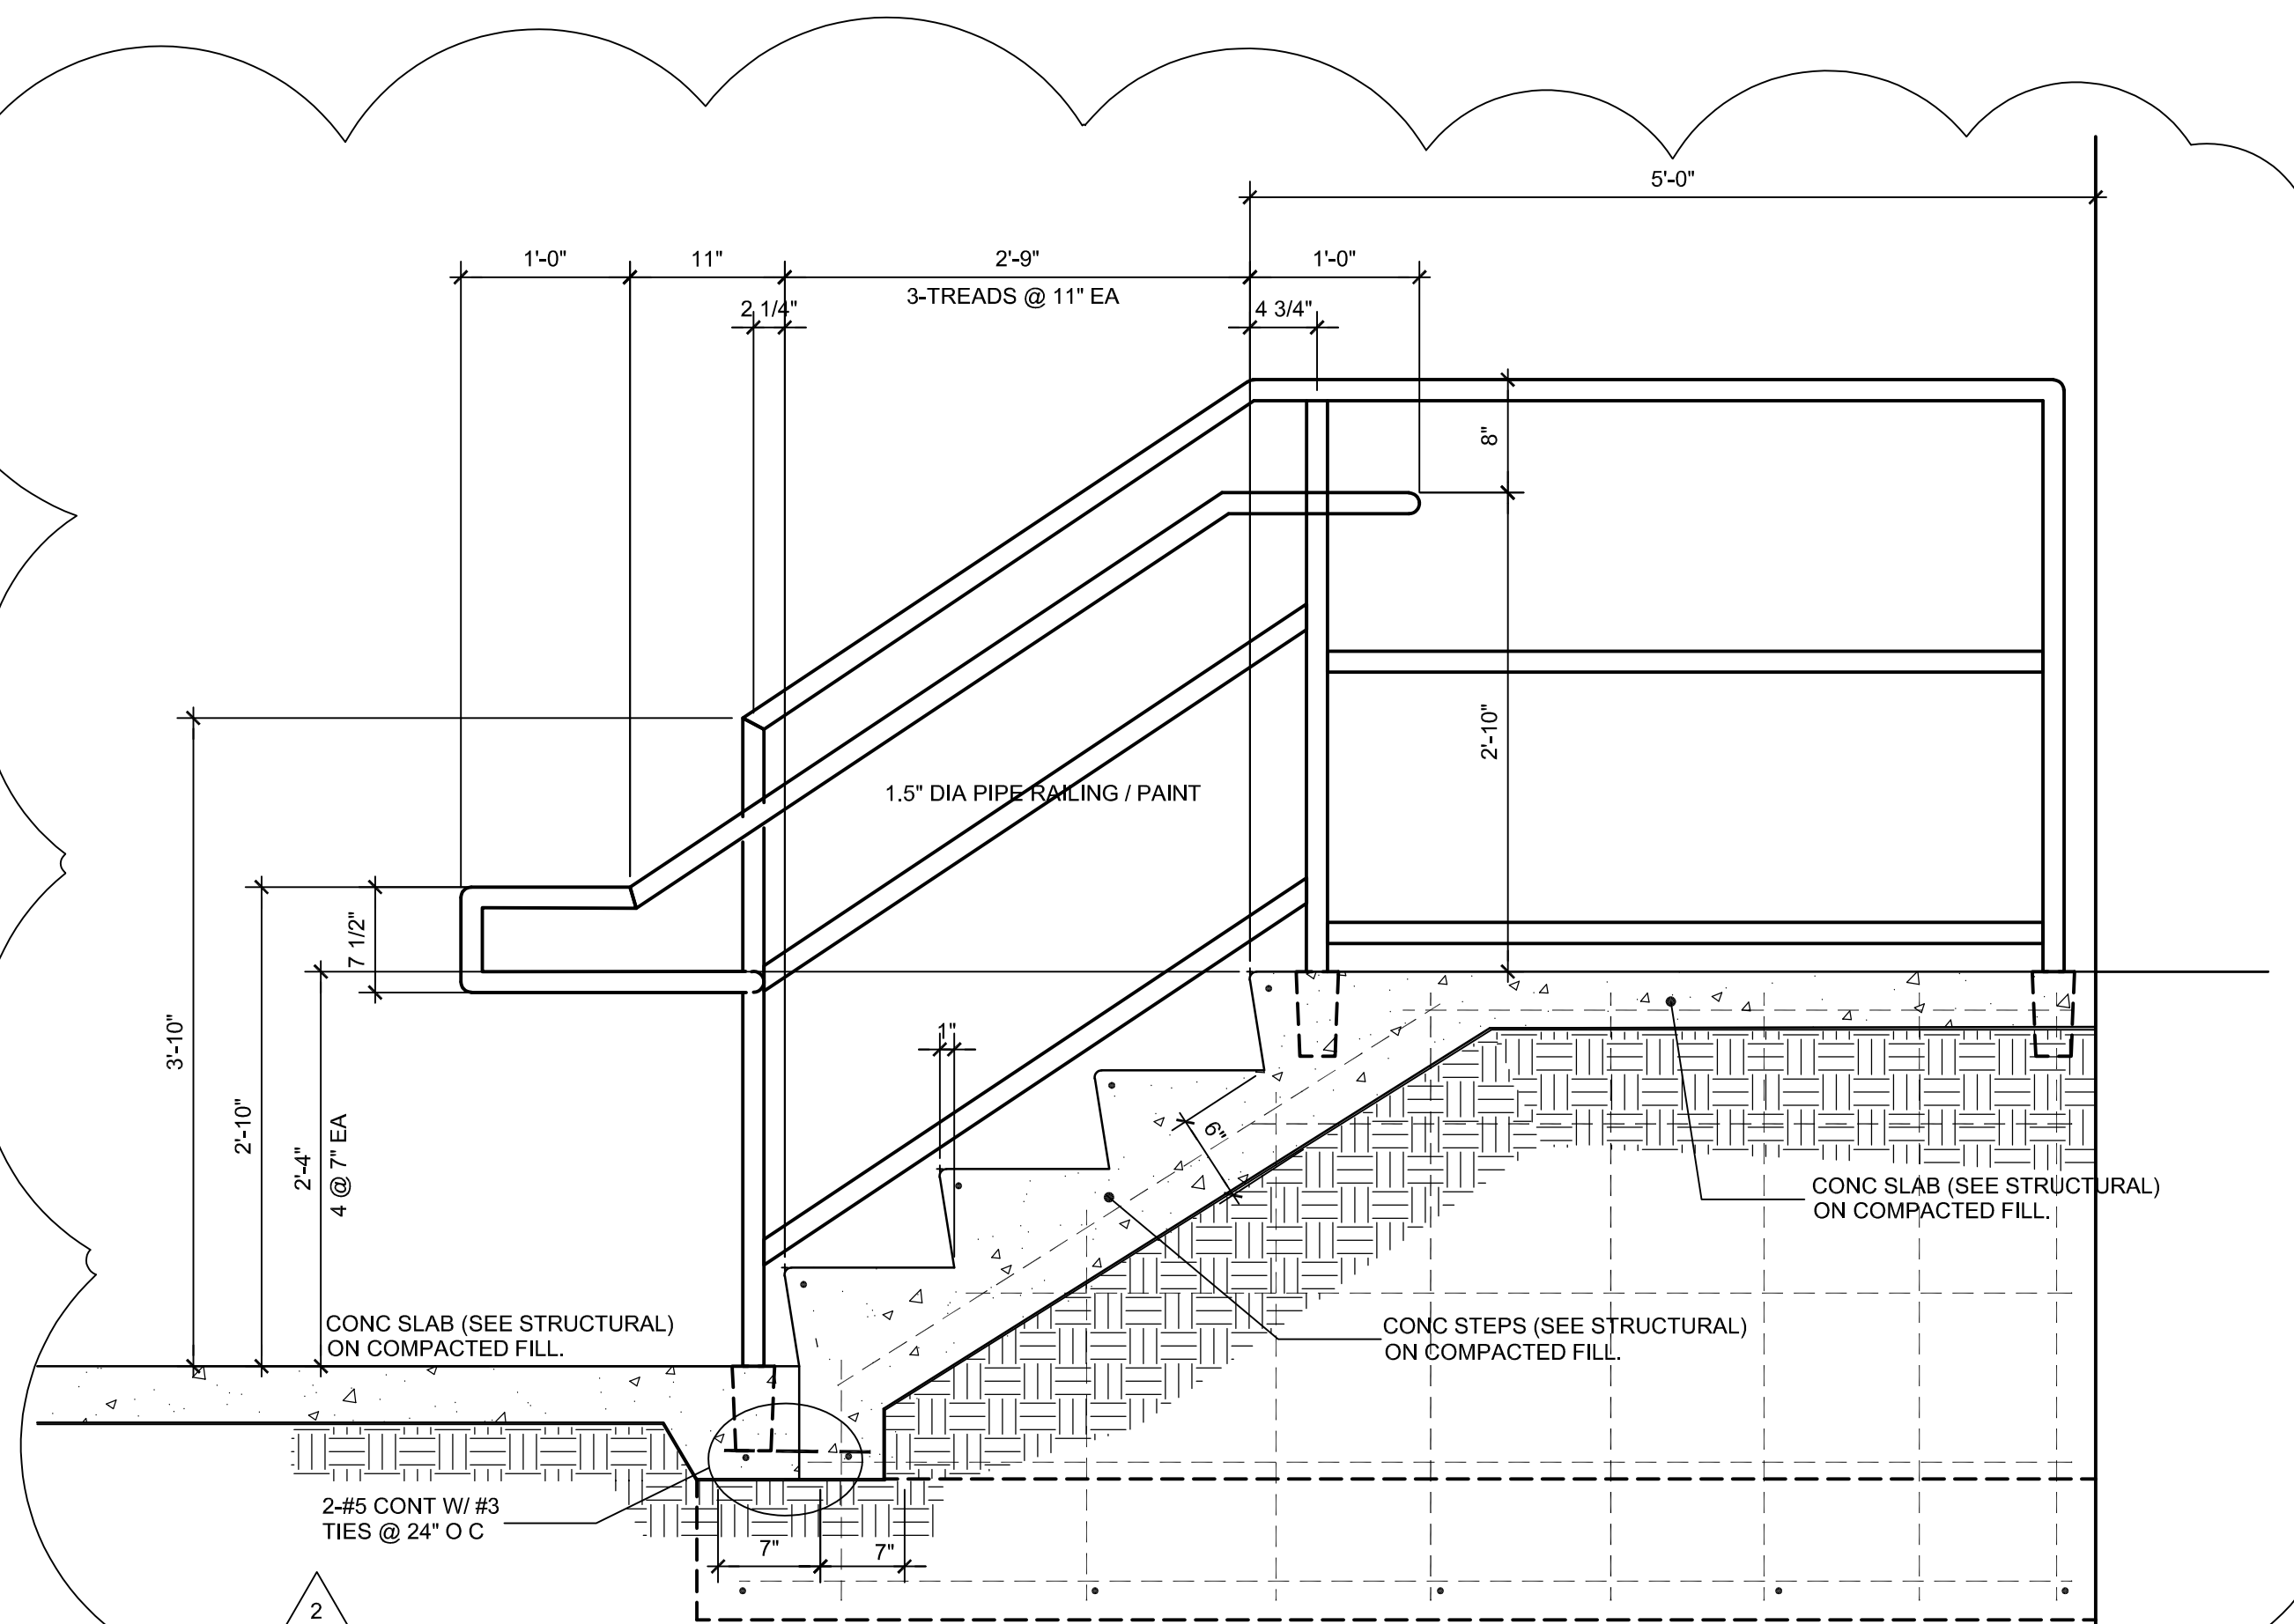


D3 SECTION THRU REAR STEPS

A6.1 SCALE: 1"=1'-0"

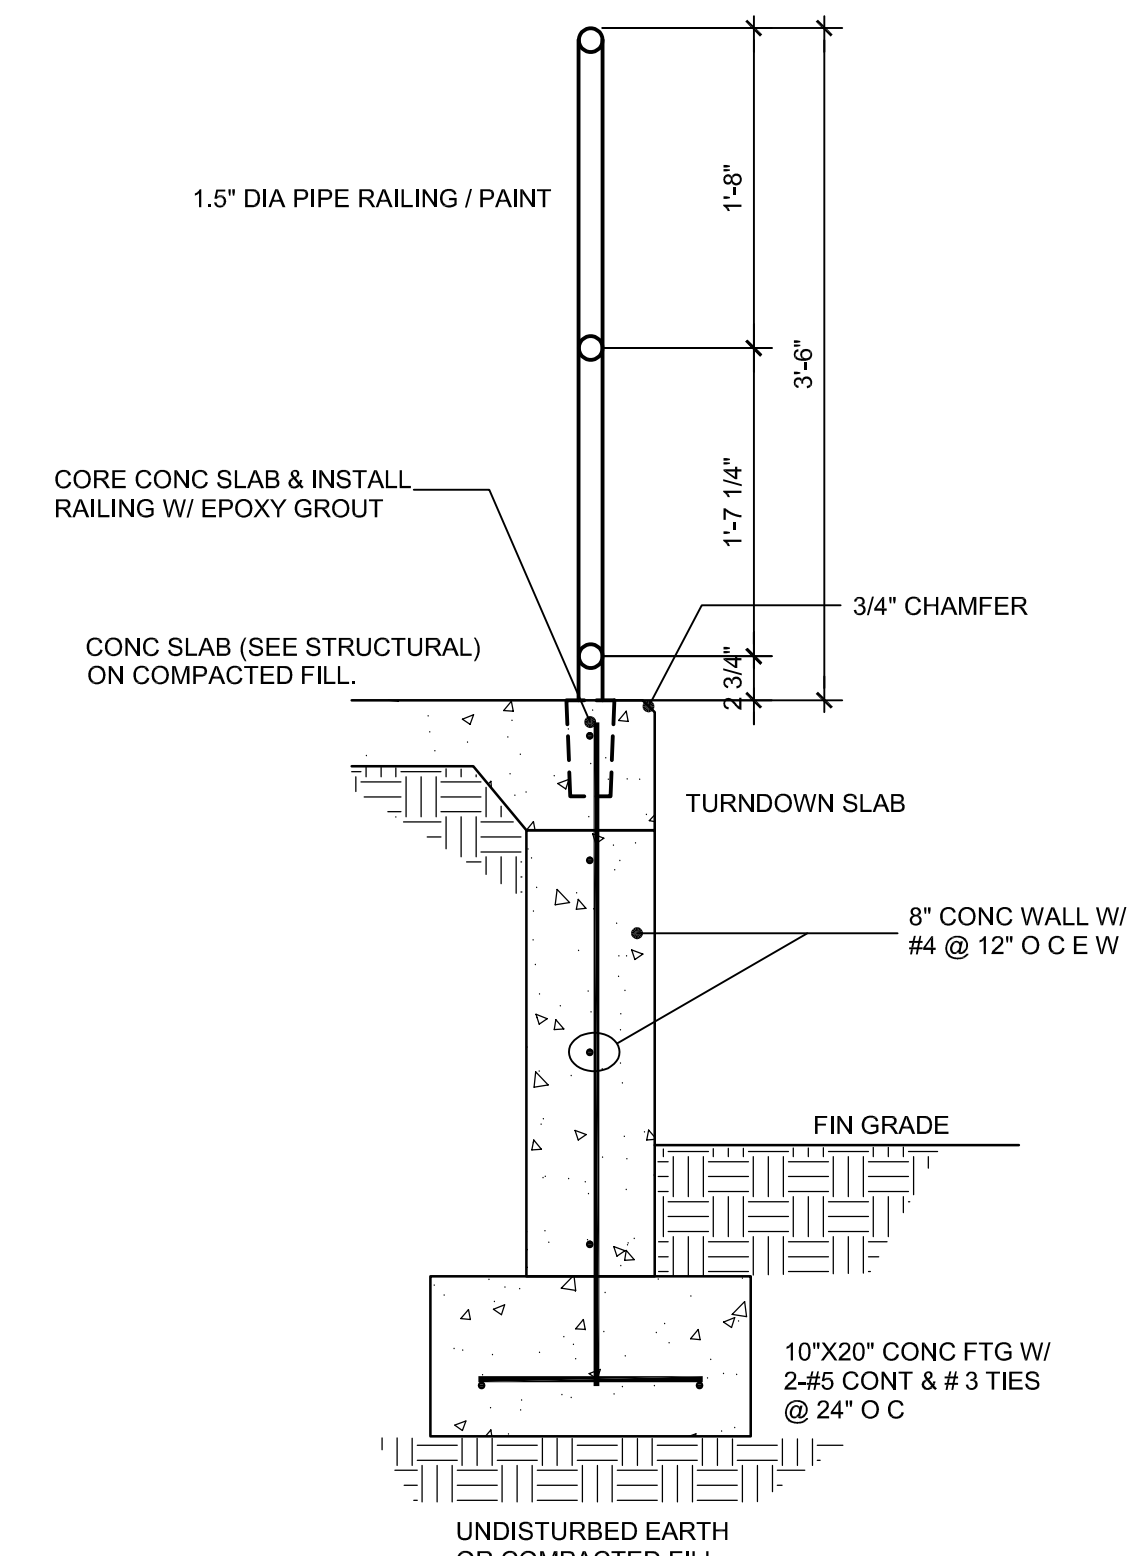

D4 SECTION THRU LANDING

A6.1 SCALE: 1"=1'-0"

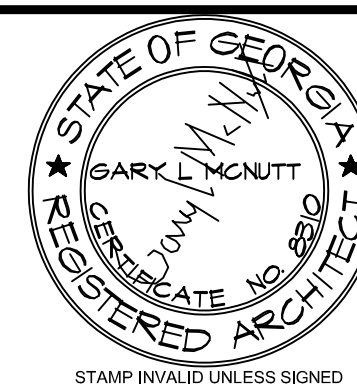

ARCHITECT

CONSULTANT

STAMP INVALID UNLESS SIGNED

10641 HIGHWAY 36
COVINGTON, GA 30014
770.786.3031Retrofit & Renovations for
Madison Methodist Church
1091 Confederate Highway
Madison, Georgia 30650JOB NO.: 02405
DRAWN BY: GM
CHECKED BY: GM
DESCRIPTION: SCH-REVIEW-P1
DATE: 08.04.24
DESCRIPTION: DD-REVIEW
DATE: 00.00.24
DESCRIPTION: CD-REVIEW
DATE: 01.02.25
DESCRIPTION: BID-CONSTRUCTION
DATE: 01.21.25

REVISIONS:			
1	03.24.25	8	02.09.26
2	04.21.25	9	
3	08.11.25	10	
4	08.20.25	11	
5	09.03.25	12	
6	12.19.25	13	
7	01.23.26	14	

THESE DRAWINGS ARE THE PROPERTY OF GLMARCH
AND ARE NOT TO BE REPRODUCED OR REUSED WITHOUT
PERMISSION AND CREDIT.
COPYRIGHT: (C) 2026

SHEET

A7.1

OF

A

B

C


D


A

B

C

D

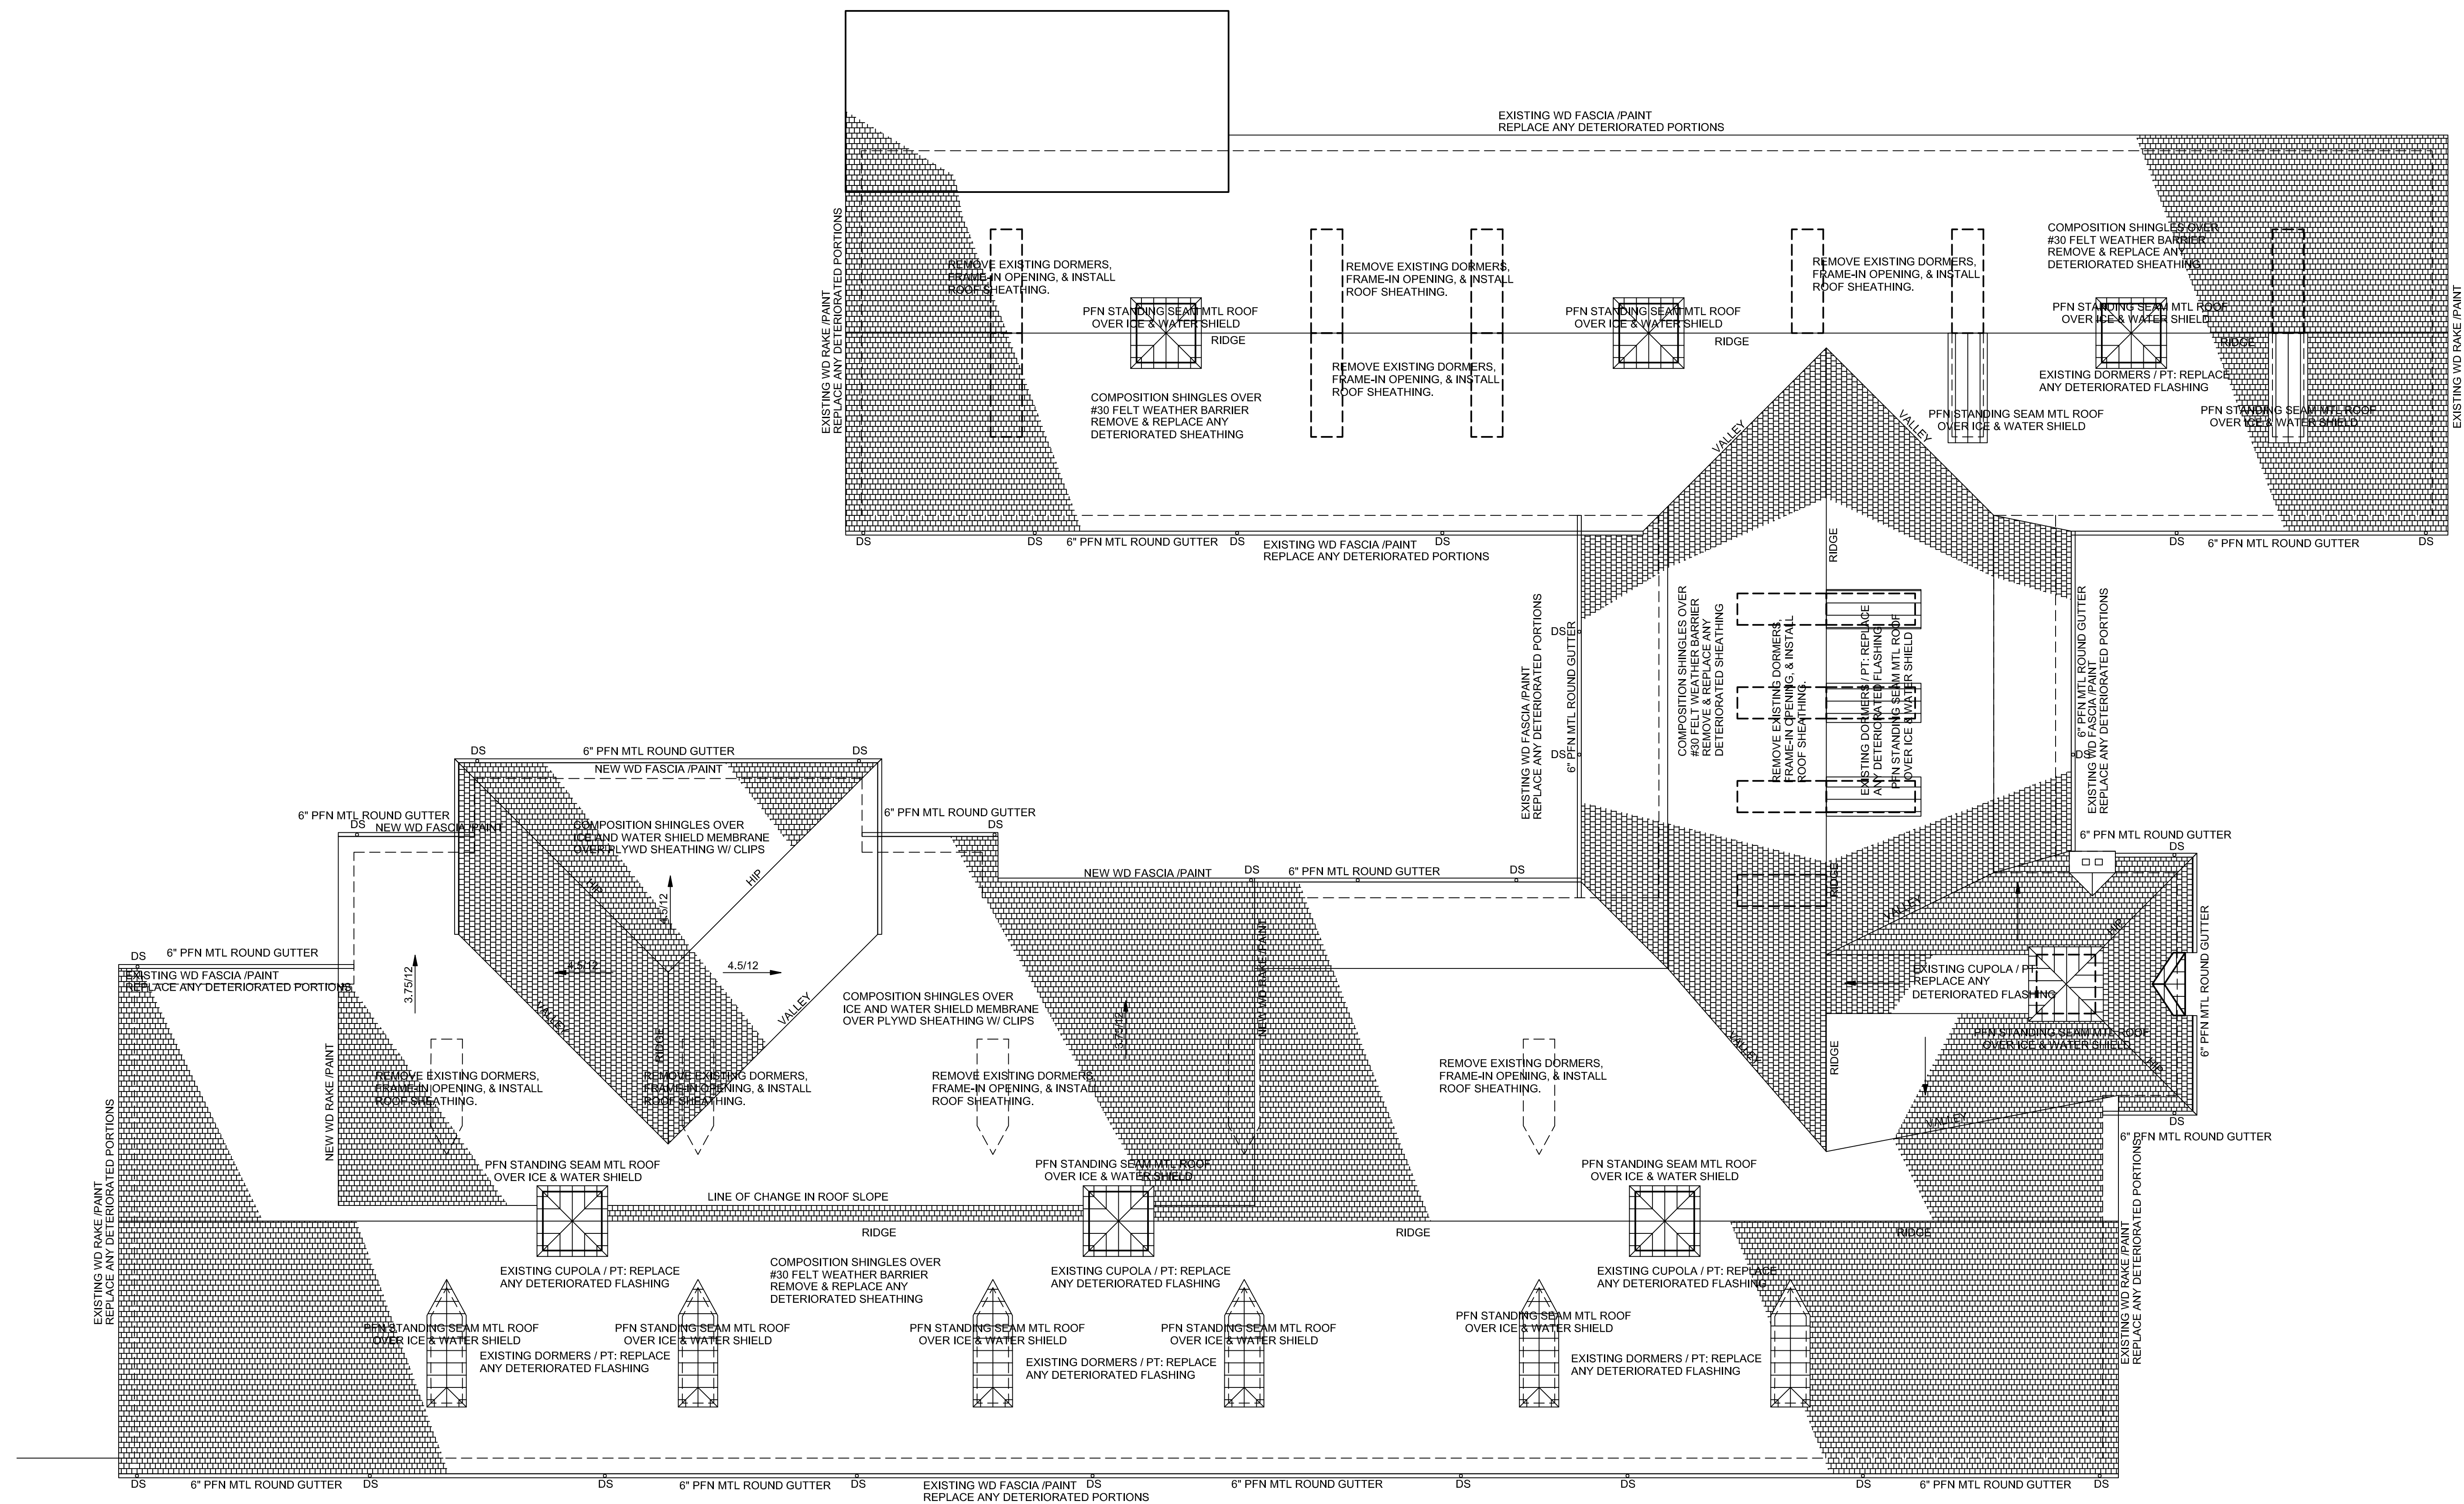

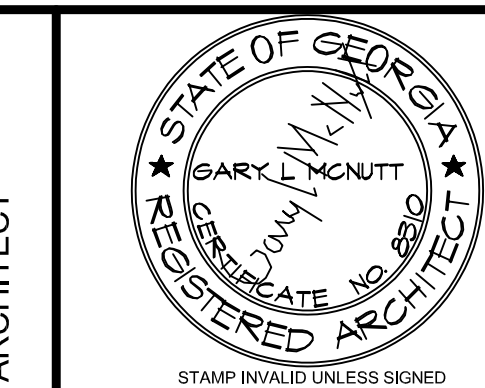

10641 HIGHWAY 36
COVINGTON, GA 30014
770.786.3031




**Retrofit & Renovations for
Madison Methodist Church**
1091 Confederate Highway
Madison, Georgia 30650

JOB NO.:	02405
DRAWN BY:	GM
CHECKED BY:	GM
DATE:	08.04.24
DESCRIPTION:	SCH-REVIEW-P1
DATE:	08.04.24
DESCRIPTION:	DD-REVIEW
DATE:	00.00.24
DESCRIPTION:	CD-REVIEW
DATE:	01.02.25
DESCRIPTION:	BID-CONSTRUCTION
DATE:	01.21.25




1	03.24.25	8	02.09.26
2	04.21.25	9	
3	08.11.25	10	
4	08.20.25	11	
5	09.03.25	12	
6	12.19.25	13	
7	01.23.26	14	

THESE DRAWINGS ARE THE PROPERTY OF GM ARCHITECT
AND ARE NOT TO BE REPRODUCED OR REUSED WITHOUT
PERMISSION AND CREDIT.
COPYRIGHT: (C) 2026

SHEET
A7.3
OF

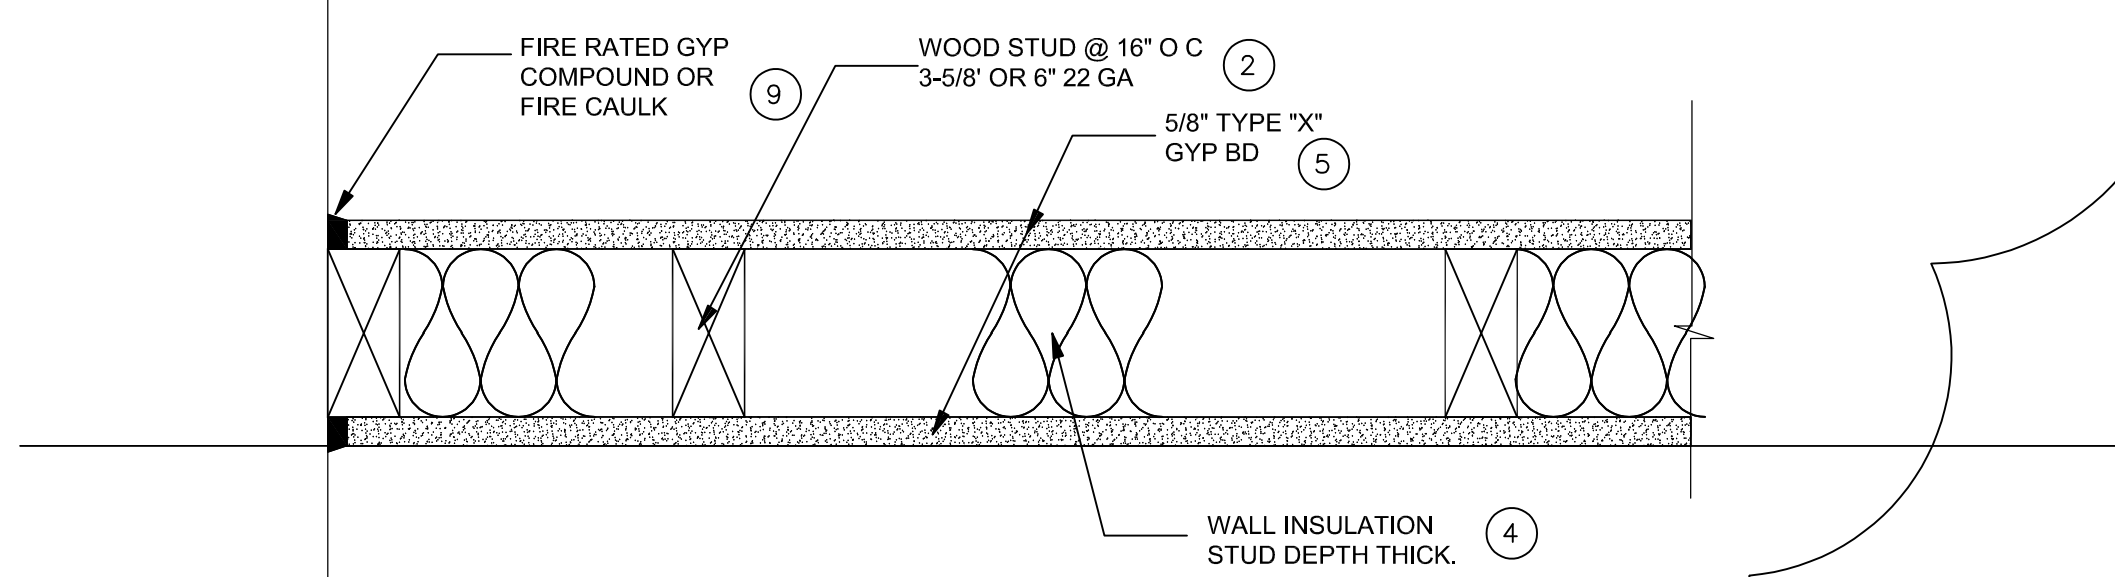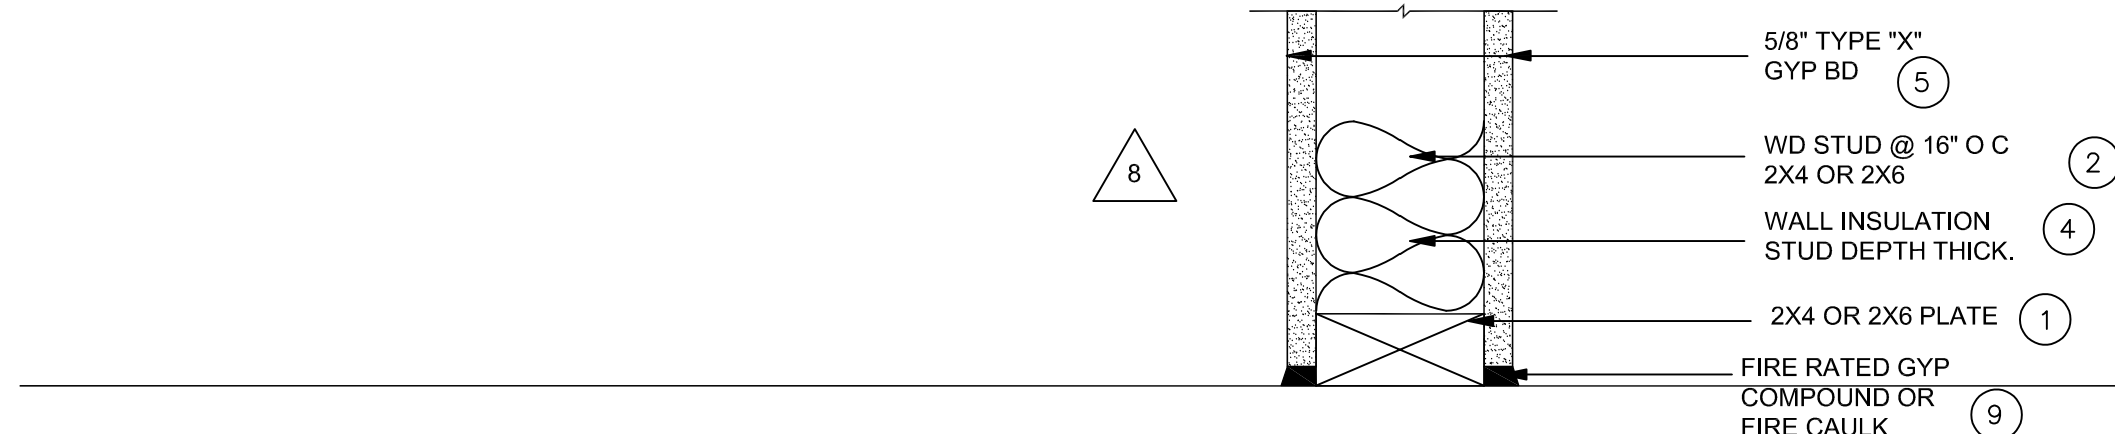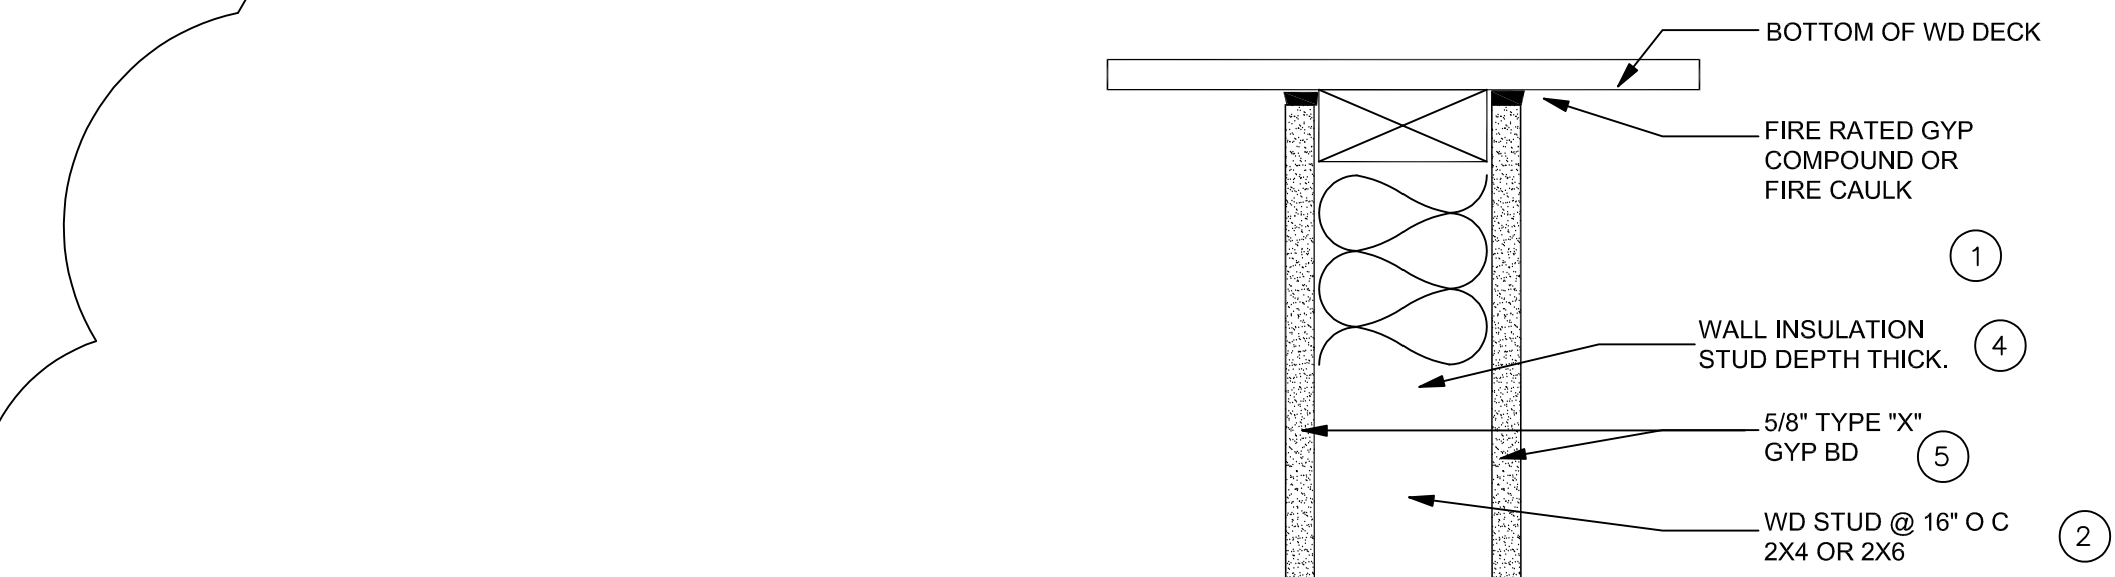

B1 ONE HOUR RATED PARTITION: UL-U305
A7.3 NTS

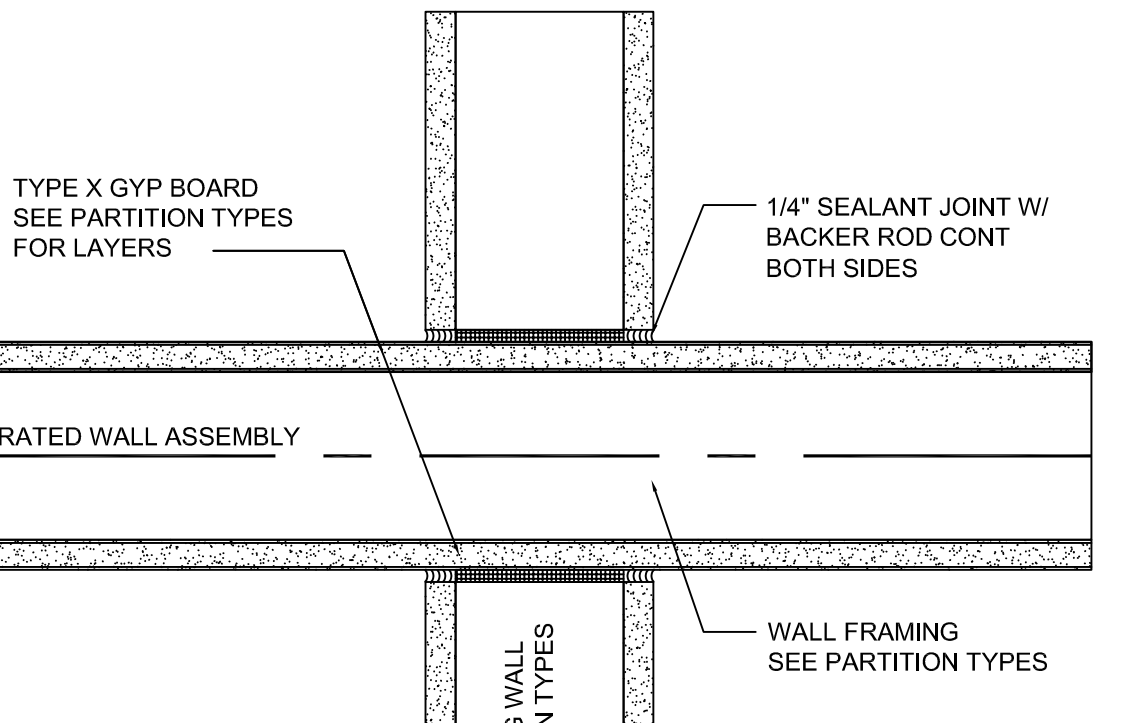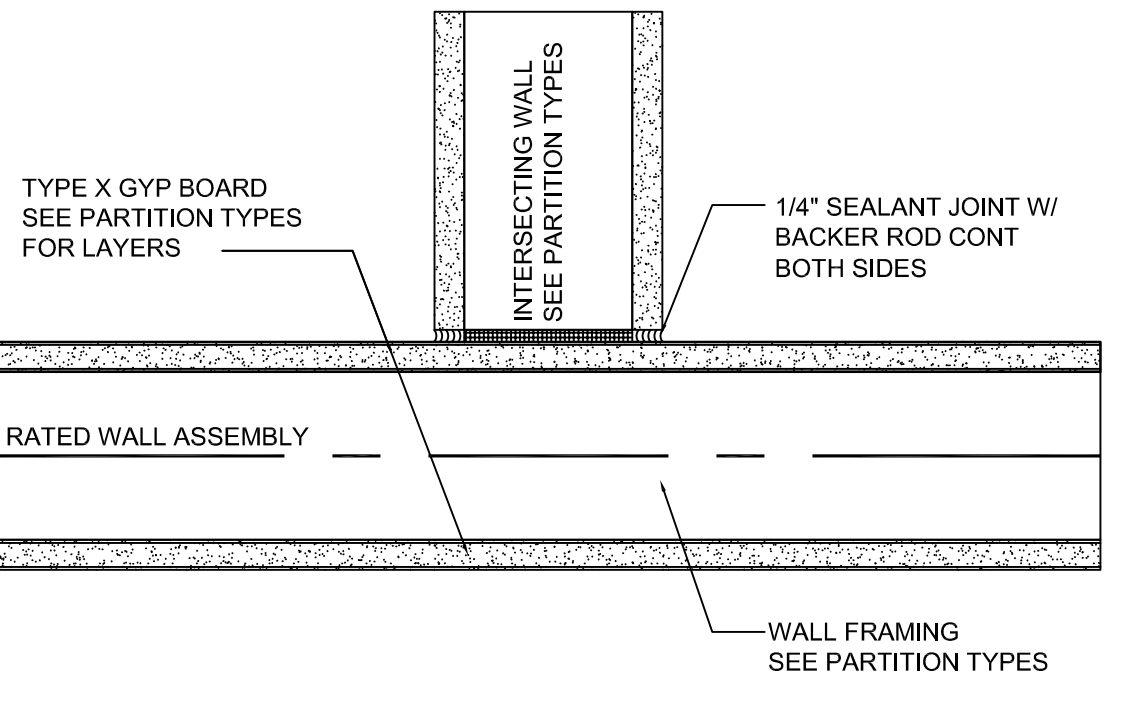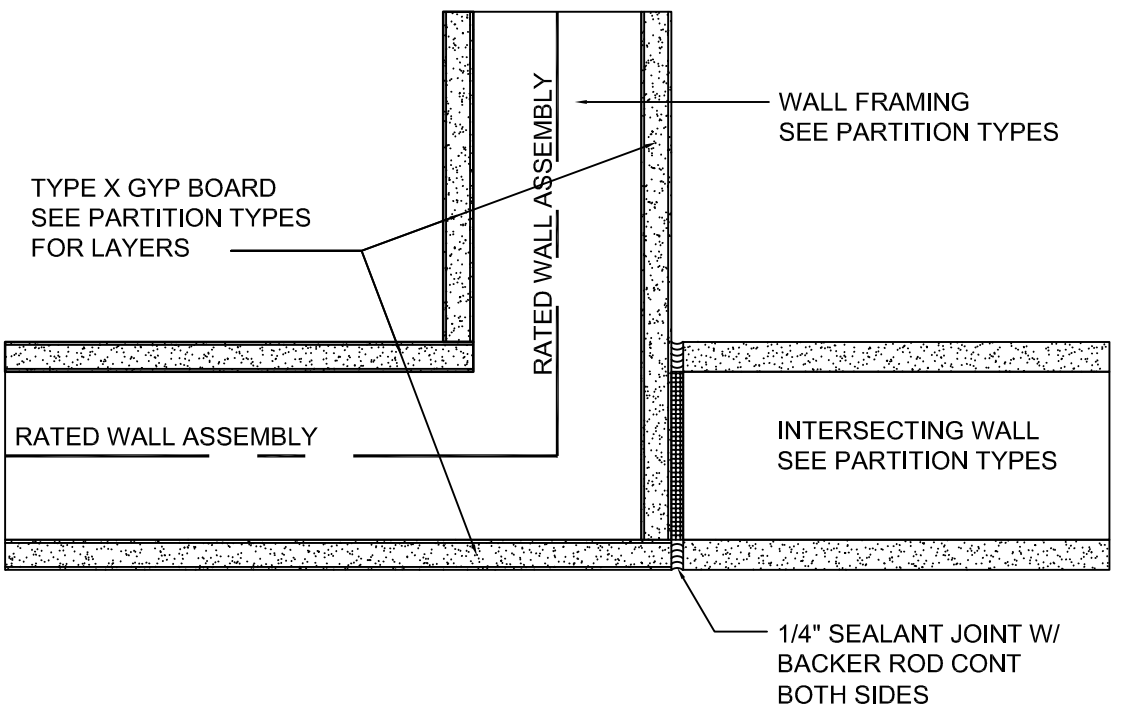

C1 DETAILS: RATED WALL INTERSECTIONS
A7.3 SCALE: NTS

UL RATED WALL CRITERIA: DESIGN NO. U305

- NONBEARING WALL RATINGS — 1 HOUR
1. CEILING RUNNERS: NOT REQUIRED
 2. WOOD STUDS: NOMINAL 2 X 4 OR 2X6, SPACED 16" O. C. EFFECTIVELY CROSS BRACED.
 3. WOOD STRUCTURAL PANEL SHEATHING: NOT REQUIRED.
 4. BATTS AND BLANKETS: MINERAL WOOL BATTS, FRICTION FITTED BETWEEN STUDS AND PLATES. MIN. NOMINAL THICKNESS EQUAL THE STUD DEPTH.
 5. GYPSUM BOARD: GYPSUM PANELS WITH BEVELED, SQUARE OF TAPERED EDGES, APPLIED VERTICALLY OR HORIZONTALLY. VERTICAL JOINTS CENTERED OVER STUDS AND STAGGERED ONE STUD CAVITY ON OPPOSITE SIDES OF STUDS. VERTICAL JOINTS IN ADJACENT LAYERS (MULTILAYER SYSTEMS) STAGGERED ONE STUD CAVITY. HORIZONTAL JOINTS NEED NOT BE BACKED BY STEEL FRAMING. HORIZONTAL EDGE JOINTS AND HORIZONTAL BUTT JOINTS ON OPPOSITE SIDES OF STUDS NEED NOT BE STAGGERED. HORIZONTAL EDGE JOINTS AND HORIZONTAL BUTT JOINTS IN ADJACENT LAYERS (MULTILAYER SYSTEMS) STAGGERED A MIN. OF 12 IN. HORIZONTAL EDGE JOINTS AND HORIZONTAL BUTT JOINTS IN ADJACENT LAYERS (MULTILAYER SYSTEMS) WITH TYPE ULX NEED NOT BE STAGGERED. THE THICKNESS AND NUMBER OF LAYERS OF THE 1 HR AND 2 HR RATINGS ARE AS FOLLOWS:
1 HOUR RATED:
MIN. 3 5/8 IN STUD DEPTH
1 LAYER 5/8" TYPE "X" GYP BD ON BOTH STUD SURFACES
INSULATION OPTIONAL
 6. FASTENERS: TYPE S-12 STEEL SCREWS USED TO ATTACHED PANELS TO STUDS.
SINGLE LAYER SYSTEMS: 1 IN. LONG FOR 1/2 AND 5/8 IN. THICK PANELS OR 1-1/4 IN. LONG FOR 3/4 IN. THICK PANELS SPACED 8 IN. OC WHEN PANELS ARE APPLIED HORIZONTALLY, OR 8 IN. OC ALONG VERTICAL AND BOTTOM EDGES AND 12 IN. OC IN THE FIELD WHEN PANELS ARE APPLIED VERTICALLY.
SINGLE LAYER SYSTEMS WITH TYPE ULX: 1 IN. LONG FOR 1/2 IN. OC IN THE FIELD AND PERIMETER, WHEN PANELS ARE APPLIED HORIZONTALLY OR VERTICALLY.
 7. FURRING / ADDITIONAL FRAMING: NONE REQUIRED.
 8. JOINT TAPE AND COMPOUND VINYL OR CASEING, DRY OR PREMIXED JOINT COMPOUND APPLIED IN TWO COATS TO JOINTS AND SCREW HEADS OF OUTER LAYERS. PAPER TAPE, NOMINAL 2 IN. WIDE, EMBEDDED IN FIRST LAYER OF COMPOUND OVER ALL JOINTS OF OUTER LAYER PANELS. PAPER TAPE AND JOINT COMPOUND MAY BE OMITTED WHEN GYPSUM PANELS AARE SUPPLIED WITH A SQUARE EDGE.
 9. SEALANTS: A BEAD OF GYPSUM FIRE RATED COMPOUND OR FIRE CAULK APPLIED AROUND THE PARTITION PERIMETER.

WINDOW SCHEDULE																																
ABBREVIATIONS:																																
AL	ALUMINUM				NR	NOT RATED(NO RATING)				WD	WOOD																					
FF	FACTORY FINISH				PT	PAINT																										
GL1	GLAZING TYPE				SF	STOREFRONT SYSTEM																										
HLB	HORIZONTAL LOUVER BLIND				SS	SOLID SURFACE MATERIAL																										
HM	HOLLOW METAL				STL	STEEL																										
NA	NOT APPLICABLE																															
SYMBOL	WINDOW UNIT										TRIM & SILL					DETAILS				FIRE RATING	WDW TRMT	REMARKS										
	R. O. SIZE			UNIT SIZE			TYPE	MAT'L	FIN	GL	WDW TRIM		WDW SILL			SHEET A8.3 U.O.N.																
	SPACE	MARK	W	H		D					TYPE	MAT'L	FIN	TYPE	MAT'L	FIN	H	J	S													
DETAILS ON SHEET A8.3.2																																
W105	W105	3'-3" +/-	6'-0" +/-	3'-2"	5'-11" +/-	4 1/2"	A	AL	FF	GL2	N/A	N/A	N/A	-	WD	FF	?	?	?	N/A	N/A	STOREFRONT SYSTEM										
W110	W110	3'-3" +/-	3'-3" +/-	3'-2"	3'-2" +/-	4 1/2"	B	AL	FF	GL2	N/A	N/A	N/A	-	WD	FF	?	?	?	N/A	N/A	STOREFRONT SYSTEM										
W111	W111	3'-3" +/-	3'-3" +/-	3'-2"	3'-2" +/-	4 1/2"	B	AL	FF	GL2	N/A	N/A	N/A	-	WD	FF	?	?	?	N/A	N/A	STOREFRONT SYSTEM										
W114	W114	3'-3" +/-	6'-0" +/-	3'-2"	5'-11" +/-	4 1/2"	A	AL	FF	GL2	N/A	N/A	N/A	-	WD	FF	?	?	?	N/A	N/A	STOREFRONT SYSTEM										
W116	W116	3'-3" +/-	6'-0" +/-	3'-2"	5'-11" +/-	4 1/2"	A	AL	FF	GL2	N/A	N/A	N/A	-	WD	FF	?	?	?	N/A	N/A	STOREFRONT SYSTEM										
A102	A102A	-	-	-	-	-	-	-	-	-	-	-	-	-	-	-	-	-	-	-	-	EXISTING TO REMAIN										
A102	A102B	-	-	-	-	-	-	-	-	-	-	-	-	-	-	-	-	-	-	-	-	EXISTING TO REMAIN										
A102	A103A	-	-	-	-	-	-	-	-	-	-	-	-	-	-	-	-	-	-	-	-	EXISTING TO REMAIN										
A102	A103B	-	-	-	-	-	-	-	-	-	-	-	-	-	-	-	-	-	-	-	-	EXISTING TO REMAIN										
A104	A104	3'-4" +/-	6'-0" +/-	3'-2" +/-	5'-11" +/-	4 1/2"	C	M-EXG	M-EXG	GL2	-	WD	PT	-	SS	FF	-	-	-	-	-	MATCH EXISTING										

GLASS TYPES	
GL 1	INSULATING GLASS WITH TINTED LOW-E EXTERIOR PANE AND CLEAR GLASS INTERIOR PANE.
GL 2	INSULATING GLASS WITH TEMPERED TINTED LOW-E EXTERIOR PANE AND TEMPERED CLEAR GLASS INTERIOR PANE.
GL 3	INSULATING GLASS WITH TINTED EXTERIOR PANE AND CLEAR GLASS INTERIOR PANE.
GL 4	INSULATING GLASS WITH TEMPERED TINTED EXTERIOR PANE AND TEMPERED CLEAR GLASS INTERIOR PANE.
GL 5	SINGLE 1/4" TINTED GLASS.
GL 6	SINGLE 1/4" CLEAR GLASS.
GL 7	SINGLE 1/4" TEMPERED CLEAR GLASS.
GL 8	SOUND INSULATING GLASS WITH CLEAR LAMINATED PLATE GLASS PANELS BOTH PANES.
GL 9	SINGLE TEMPERED TINTED GLASS.
GL 10	INSULATING GLASS WITH CLEAR EXTERIOR PANE AND CLEAR GLASS INTERIOR PANE.
GL 11	INSULATING GLASS WITH TEMPERED CLEAR EXTERIOR PANE AND TEMPERED CLEAR GLASS INTERIOR PANE.
GL 12	1/4" WIRE GLASS.


1. ALL STEEL DOORS, WINDOWS, AND FRAMES SHALL BE PAINTED INCLUDING ALL TOPS, BOTTOMS, AND EDGES.

2. ALL WOOD DOORS, WINDOWS, AND FRAMES SHALL BE PAINTED OR STAINED INCLUDING ALL TOPS, BOTTOMS, AND EDGES.

DOOR AND FRAME SCHEDULE																											
ABBREVIATIONS:																											
AL ALUMINUM				SCW SOLID CORE WOOD								WD WOOD															
GL GLASS TYPE				STN STAIN								WPL WOOD PANEL															
HCW HOLLOW CORE WOOD				STL STEEL																							
HR HOUR RATING				S. S. STAINLESS STEEL																							
SYMBOL		DOOR								FRAME								DETAILS			FIRE RATG			HDWE.			REMARKS
		OPENING SIZE				MATL.	TYPE	GL.	UND. CUT	MATL.	DEPTH	TYPE	TRIM TYPE	H	J	S	HDWE. GRP.							KEY SPACE			
SPACE	MARK	W	H	T																							
WORSHIP AREA																											
W101	W101A	6'-0"	8'-0"	1-3/4"	AL	EA	GL7	1/2"	AL	4-1/2"	EA	N/A	?/A8.3.2	?/A8.3.2	D7/A8.3.2	N/A	?	EXT	-	-	-						
W101	W101B	6'-0"	8'-0"	1-3/4"	AL	IA	GL7	1/2"	AL	4-1/2"	IA	N/A	?/A8.3.2	?/A8.3.2	D7/A8.3.2	N/A	?	N/A	-	-	-						
W102	W102	8'-0"	8'-0"	N/A	N/A	N/A	N/A	N/A	STL	7 3/4"	IB	N/A	?	?	?	N/A	?	N/A	-	-	-						
W103	W103	3'-0"	7'-0"	1-3/4"	SCW	IC	N/A	3/4"	STL	7 3/4"	IC	N/A	?	?	?	3/4 HR	?	W102	-	-	-						
W104	W104	-	-	-	-	-	-	-	-	-	-	-	-	-	-	-	-	-	-	-	-						
W105	W105A	8'-0"	7'-0"	1-3/4"	SCW	ID	?	3/4"	STL	7 3/4"	ID	N/A	?	?	?	?	?	N/A	-	-	-						
W105	W105B	6'-0"	7'-0"	1-3/4"	SCW	ID	?	3/4"	STL	5-3/4"	ID	N/A	?	?	?	?	?	N/A	-	-	-						
W105	W105C	6'-0"	7'-0"	1-3/4"	SCW	ID	?	3/4"	STL	7 3/4"	ID	N/A	?	?	?	?	?	N/A	-	-	-						
W105	W105D	3'-0"	7'-0"	1-3/4"	SCW	IE	N/A	3/4"	STL	7 3/4"	IE	N/A	?	?	?	N/A	?	N/A	-	-	-						
W105	W105E	6'-0"	7'-0"	1-3/4"	STL	ECC	N/A	1/2"	STL	7-3/4"	EC	N/A	?	?	?	N/A	?	EXT	-	-	-						
W105	W105F	6'-0"	7'-0"	1-3/4"	AL	EB	GL7	1/2"	AL	4-1/2"	EB	N/A	?	?	?	N/A	?	EXT	-	-	-						
W106	W106	3'-0"	7'-0"	1-3/4"	SCW	IF	?	3/4"	STL	7 3/4"	IF	N/A	?	?	?	3/4 HR	?	W107	-	-	-						
W107	W107	-	-	-	-	-	-	-	-	-	-	-	-	-	-	-	-	-	-	-	-						
W108	W108A	6'-0"	7'-0"	1-3/4"	STL	ECC	N/A	1/2"	STL	7-3/4"	ECC	N/A	?	?	?	N/A	?	EXT	-	-	-						
W108	W108B	-	-	-	-	-	-	-	-	-	-	-	-	-	-	-	-	-	-	-	-						
W108	W108C	-	-	-	-	-	-	-	-	-	-	-	-	-	-	-	-	-	-	-	-						
W109	W109	3'-0"	7'-0"	1-3/4"	SCW	IF	?	3/4"	STL	7 3/4"	IF	N/A	?	?	?	N/A	?	N/A	-	-	-						
W110	W110	3'-0"	7'-0"	1-3/4"	SCW	IL	GL7	3/4"	STL	7 3/4"	IL	N/A	?	?	?	N/A	?	N/A	-	-	-						
W111	W111A	6'-0"	7'-0"	1-3/4"	STL	ED	GL7	1/2"	STL	7-3/4"	ED	N/A	?	?	?	N/A	?	EXT	-	-	-						
W111	W111B	3'-0"	7'-0"	1-3/4"	STL	EE	GL7	1/2"	STL	7-3/4"	EE	N/A	?	?	?	N/A	?	EXT	-	-	-						
W111	W111C	6'-0"	7'-0"	N/A	N/A	N/A	N/A	N/A	STL	7 3/4"	IH	N/A	?	?	?	N/A	?	N/A	-	-	-						
W112	W112	3'-0"	7'-0"	1-3/4"	SCW	IC	N/A	3/4"	STL	7 3/4"	IC	N/A	?	?	?	3/4 HR	?	W102	-	-	-						
W113	W113	3'-0"	7'-0"	1-3/4"	SCW	IC	N/A	3/4"	STL	7 3/4"	IC	N/A	?	?	?	N/A	?	N/A	-	-	-						
W114	W114A	6'-0"	8'-0"	1-3/4"	AL	EB	GL7	1/2"	AL	4-1/2"	EB	N/A	?	?	?	N/A	?										

E101	E101A	6'-0"	7'-0"	N/A	N/A	N/A	N/A	N/A	STL	5-3/4"	IH	N/A	?	?	?	N/A	?	N/A	FRAME ONLY
E101	E101B	5'-0"	7'-0"	N/A	N/A	N/A	N/A	N/A	STL	5-3/4"	IH	N/A	?	?	?	N/A	?	N/A	FRAME ONLY
E102	E102	3'-0"	7'-0"	1-3/4"	SCW	IC	N/A	3/4"	STL	7-3/4"	IC	N/A	?	?	?	N/A	?	N/A	-
E103	E103	3'-0"	7'-0"	1-3/4"	SCW	IC	N/A	3/4"	STL	5-3/4"	IC	N/A	?	?	?	N/A	?	E104	-
E104	E104A	3'-0"	7'-0"	1-3/4"	STL	EE	GL	1/2"	STL	7-3/4"	EE	N/A	?	?	?	N/A	?	EXT	-
E104	E104B	3'-0"	7'-0"	1-3/4"	SCW	IL	GL	3/4"	STL	7-3/4"	IL	N/A	?	?	?	N/A	?	E105	-
E105	E105	3'-0"	7'-0"	1-3/4"	SCW	IL	GL	3/4"	STL	5-3/4"	IL	N/A	?	?	?	N/A	?	N/A	-
E106	E106A	3'-0"	7'-0"	1-3/4"	STL	EE	GL	1/2"	STL	7-3/4"	EE	N/A	?	?	?	N/A	?	EXT	-
E106	E106B	3'-0"	7'-0"	1-3/4"	SCW	IL	GL	3/4"	STL	7-3/4"	IL	N/A	?	?	?	N/A	?	E105	-
E107	E107A	3'-0"	7'-0"	1-3/4"	SCW	IC	N/A	3/4"	STL	5-3/4"	IC	N/A	?	?	?	N/A	?	E108	-
E107	E107B	3'-0"	7'-0"	1-3/4"	SCW	IC	N/A	3/4"	STL	5-3/4"	IC	N/A	?	?	?	N/A	?	E104	-
E108	E108A	3'-0"	7'-0"	1-3/4"	STL	EE	GL	1/2"	STL	7-3/4"	EE	N/A	?	?	?	N/A	?	EXT	-
E108	E108B	3'-0"	7'-0"	1-3/4"	SCW	IL	GL	3/4"	STL	7-3/4"	IL	N/A	?	?	?	N/A	?	E105	-
E109	E109	3'-0"	7'-0"	1-3/4"	SCW	IL	GL	3/4"	STL	5-3/4"	IL	N/A	?	?	?	N/A	?	E110	-
E110	E110A	6'-0"	7'-0"	1-3/4"	AL	EG	GL	1/2"	AL	4-1/2"	EG	N/A	?	?	?	N/A	?	EXT	-
E110	E110B	3'-0"	7'-0"	1-3/4"	SCW	IL	GL	3/4"	STL	7-3/4"	IL	N/A	?	?	?	N/A	?	N/A	-
E111	E111	3'-0"	7'-0"	1-3/4"	SCW	IL	GL	3/4"	STL	5-3/4"	IL	N/A	?	?	?	N/A	?	E110	-
E112	E112	3'-0"	7'-0"	1-3/4"	SCW	IL	GL	3/4"	STL	7-3/4"	IL	N/A	?	?	?	N/A	?	E105	-
E113	E113	3'-0"	7'-0"	1-3/4"	SCW	IL	GL	3/4"	STL	7-3/4"	IL	N/A	?	?	?	N/A	?	E105	-
E114	E114	3'-0"	7'-0"	1-3/4"	SCW	IL	GL	3/4"	STL	7-3/4"	IL	N/A	?	?	?	N/A	?	E105	-
E115	E115	3'-0"	7'-0"	1-3/4"	SCW	IL	GL	3/4"	STL	7-3/4"	IL	N/A	?	?	?	N/A	?	E101	-
E116	E116	3'-0"	7'-0"	1-3/4"	SCW	IL	N/A	3/4"	STL	5-3/4"	IL	N/A	?	?	?	N/A	?	N/A	-
E117	E117	3'-0"	7'-0"	1-3/4"	SCW	IL	GL	3/4"	STL	5-3/4"	IL	N/A	?	?	?	N/A	?	E101	-
E118	E118A	3'-0"	7'-0"	1-3/4"	STL	EC	N/A	1/2"	STL	7-3/4"	EC	N/A	?	?	?	N/A	?	EXT	-
E118	E118B	3'-0"	7'-0"	1-3/4"	SCW	IL	GL	3/4"	STL	7-3/4"	IL	N/A	?	?	?	N/A	?	N/A	-
E119	E119	-	-	-	-	-	-	-	-	-	-	-	-	-	-	-	-	NOT USED	-
E120	E120A	6'-0"	7'-0"	1-3/4"	AL	EG	GL	1/2"	AL	4-1/2"	EG	N/A	?	?	?	N/A	?	EXT	-
E120	E120B	6'-0"	7'-0"	1-3/4"	AL	IJ	GL	1/2"	AL	4-1/2"	IJ	N/A	?	?	?	N/A	?	N/A	-
E121	E121	6'-0"	7'-0"	1-3/4"	SCW	IH	N/A	3/4"	STL	5-3/4"	IL	N/A	?	?	?	N/A	?	E120	-

[illegible]

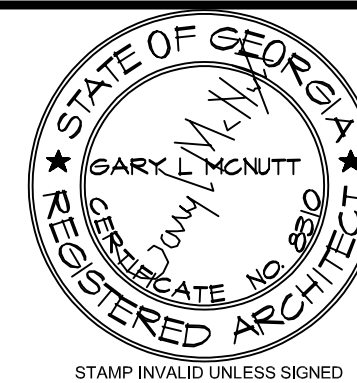

ARCHITECT

CONSULTANT

STAMP INVALID UNLESS SIGNED



10641 HIGHWAY 36
COVINGTON, GA 30014
770.786.3031

OPENING ELEVATIONS

Retrofit & Renovations for
Madison Methodist Church
1091 Confederate Highway
Madison, Georgia 30650



JOB NO.:	02405		
DRAWN BY:	GM		
CHECKED BY:	GM		
DESCRIPTION:	SCH-REVIEW-P1		
DATE:	08.04.24		
DESCRIPTION:	DD-REVIEW		
DATE:	00.04.24		
DESCRIPTION:	CD-REVIEW		
DATE:	01.02.25		
DESCRIPTION:	BID-CONSTRUCTION		
DATE:	01.21.25		
REVISIONS:			
1	03.24.25	8	02.09.26
2	04.21.25	9	
3	08.11.25	10	
4	08.20.25	11	
5	09.03.25	12	
6	12.19.25	13	
7	01.23.26	14	

THESE DRAWINGS ARE THE PROPERTY OF GM ARCHITECT AND ARE NOT TO BE REPRODUCED OR REUSED WITHOUT PERMISSION AND CREDIT.
COPYRIGHT: (C) 2026

SHEET


A8.2.1

OF

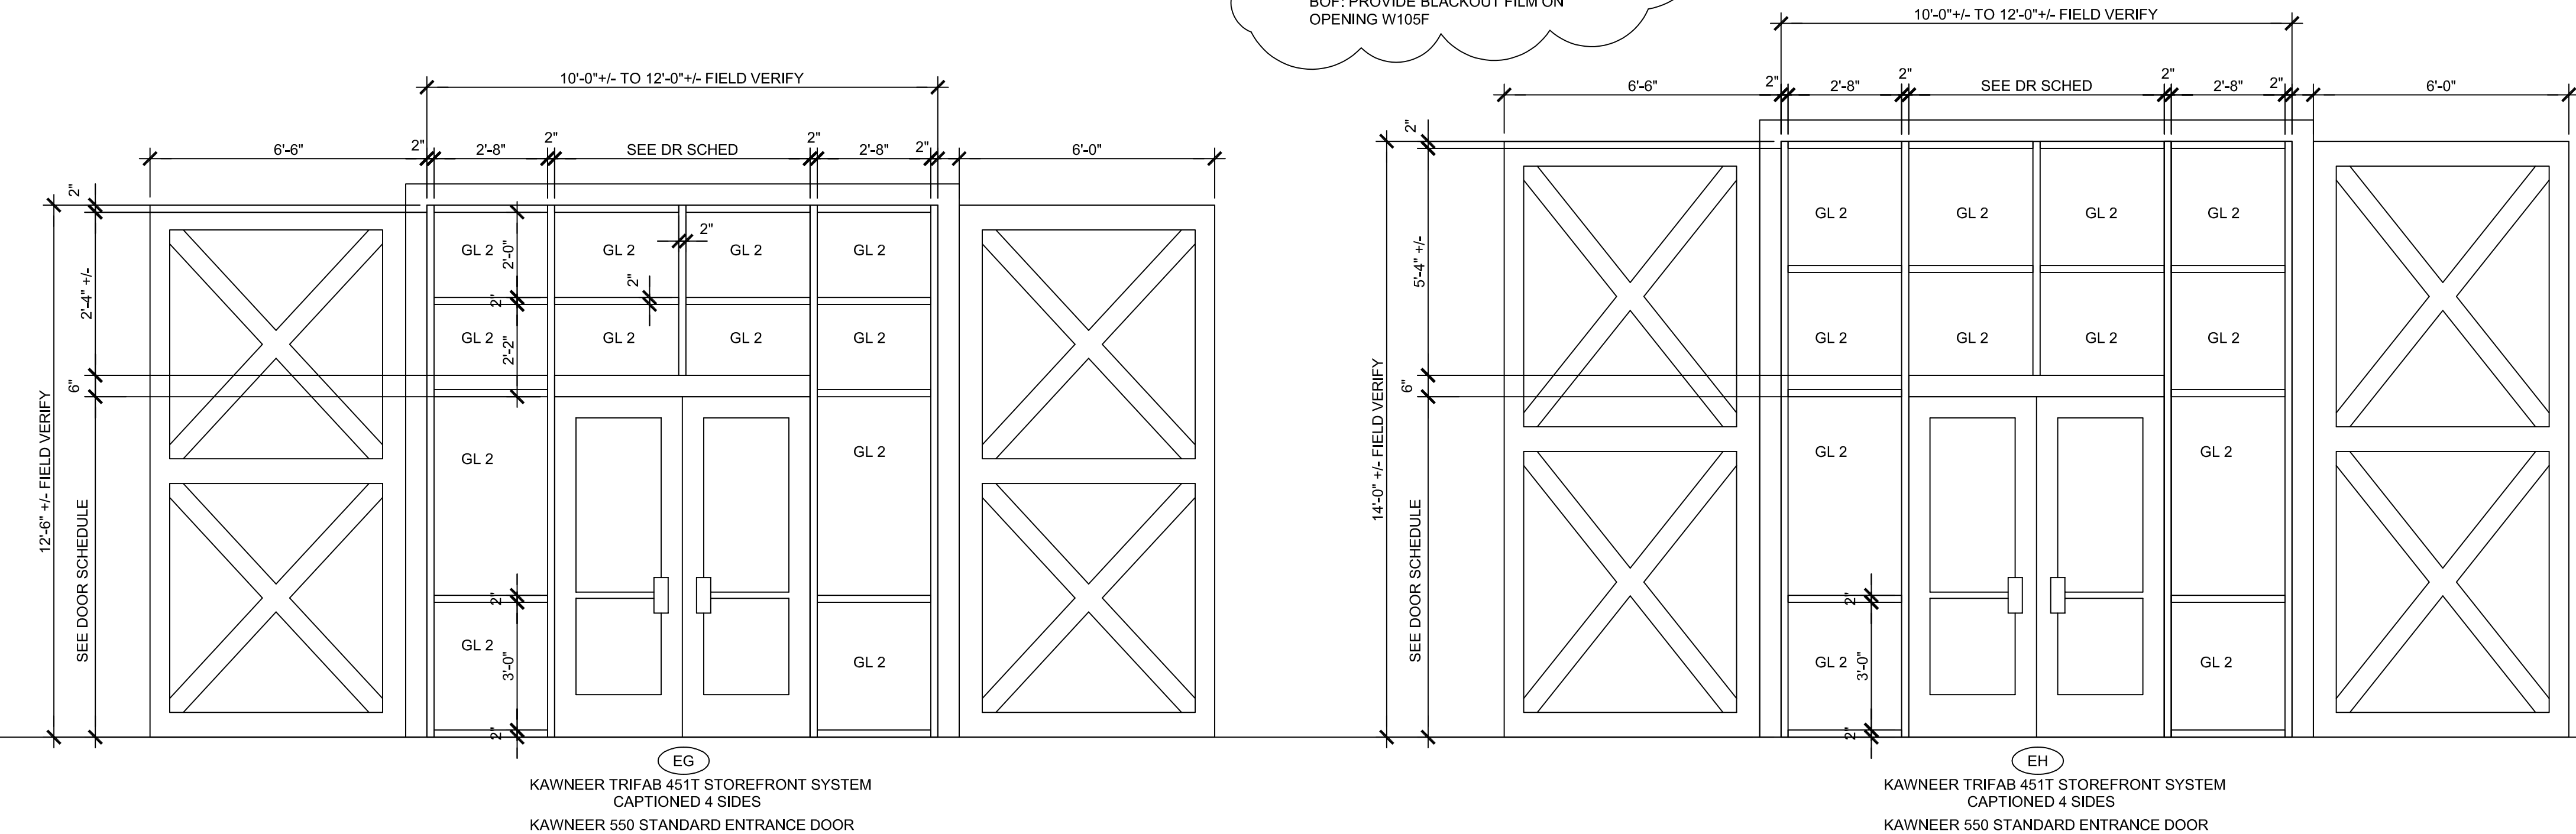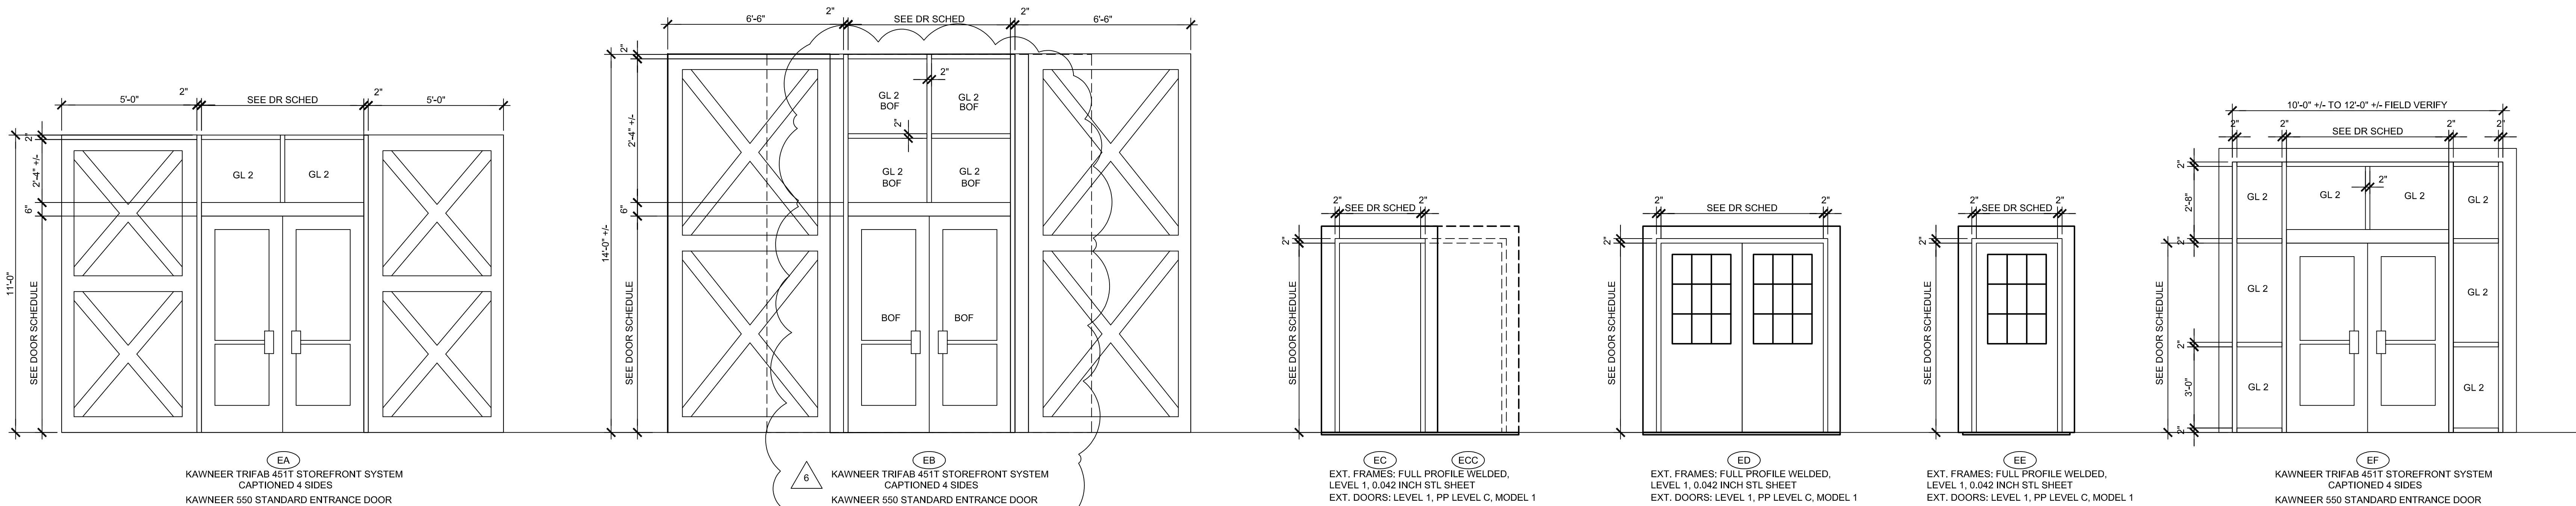


EXTERIOR DOOR & FRAME ELEVATIONS (TYPES)

SCALE: 3/8" = 1'-0"

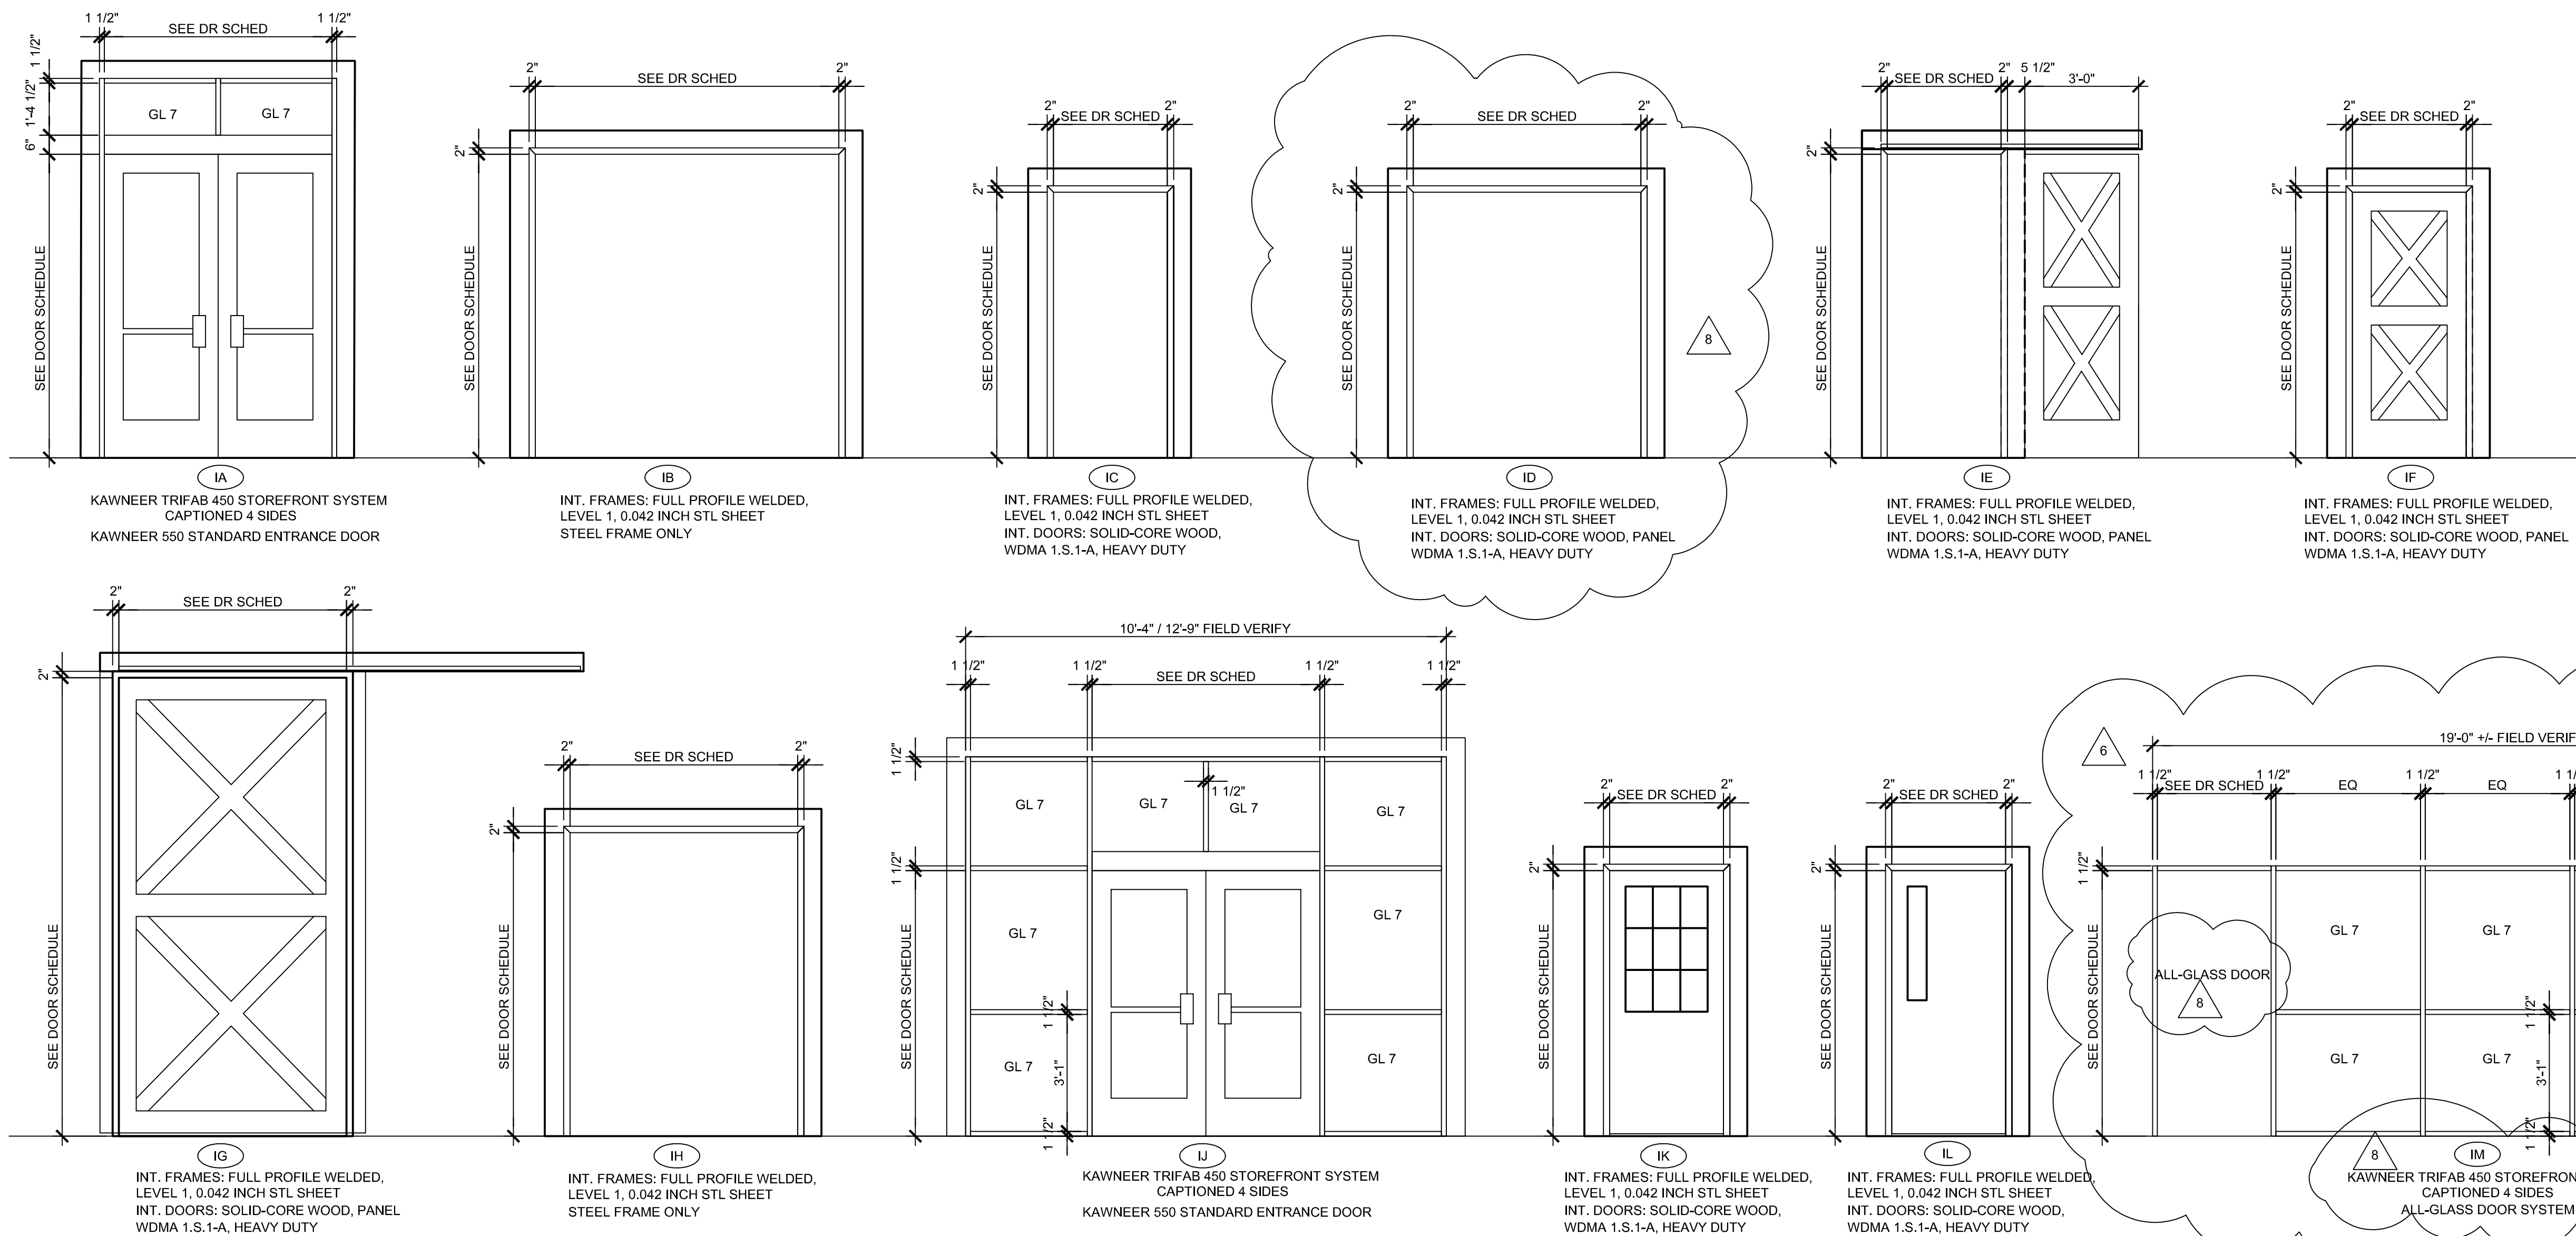

INTERIOR DOOR & FRAME ELEVATIONS (TYPES)

SCALE: 3/8" = 1'-0"

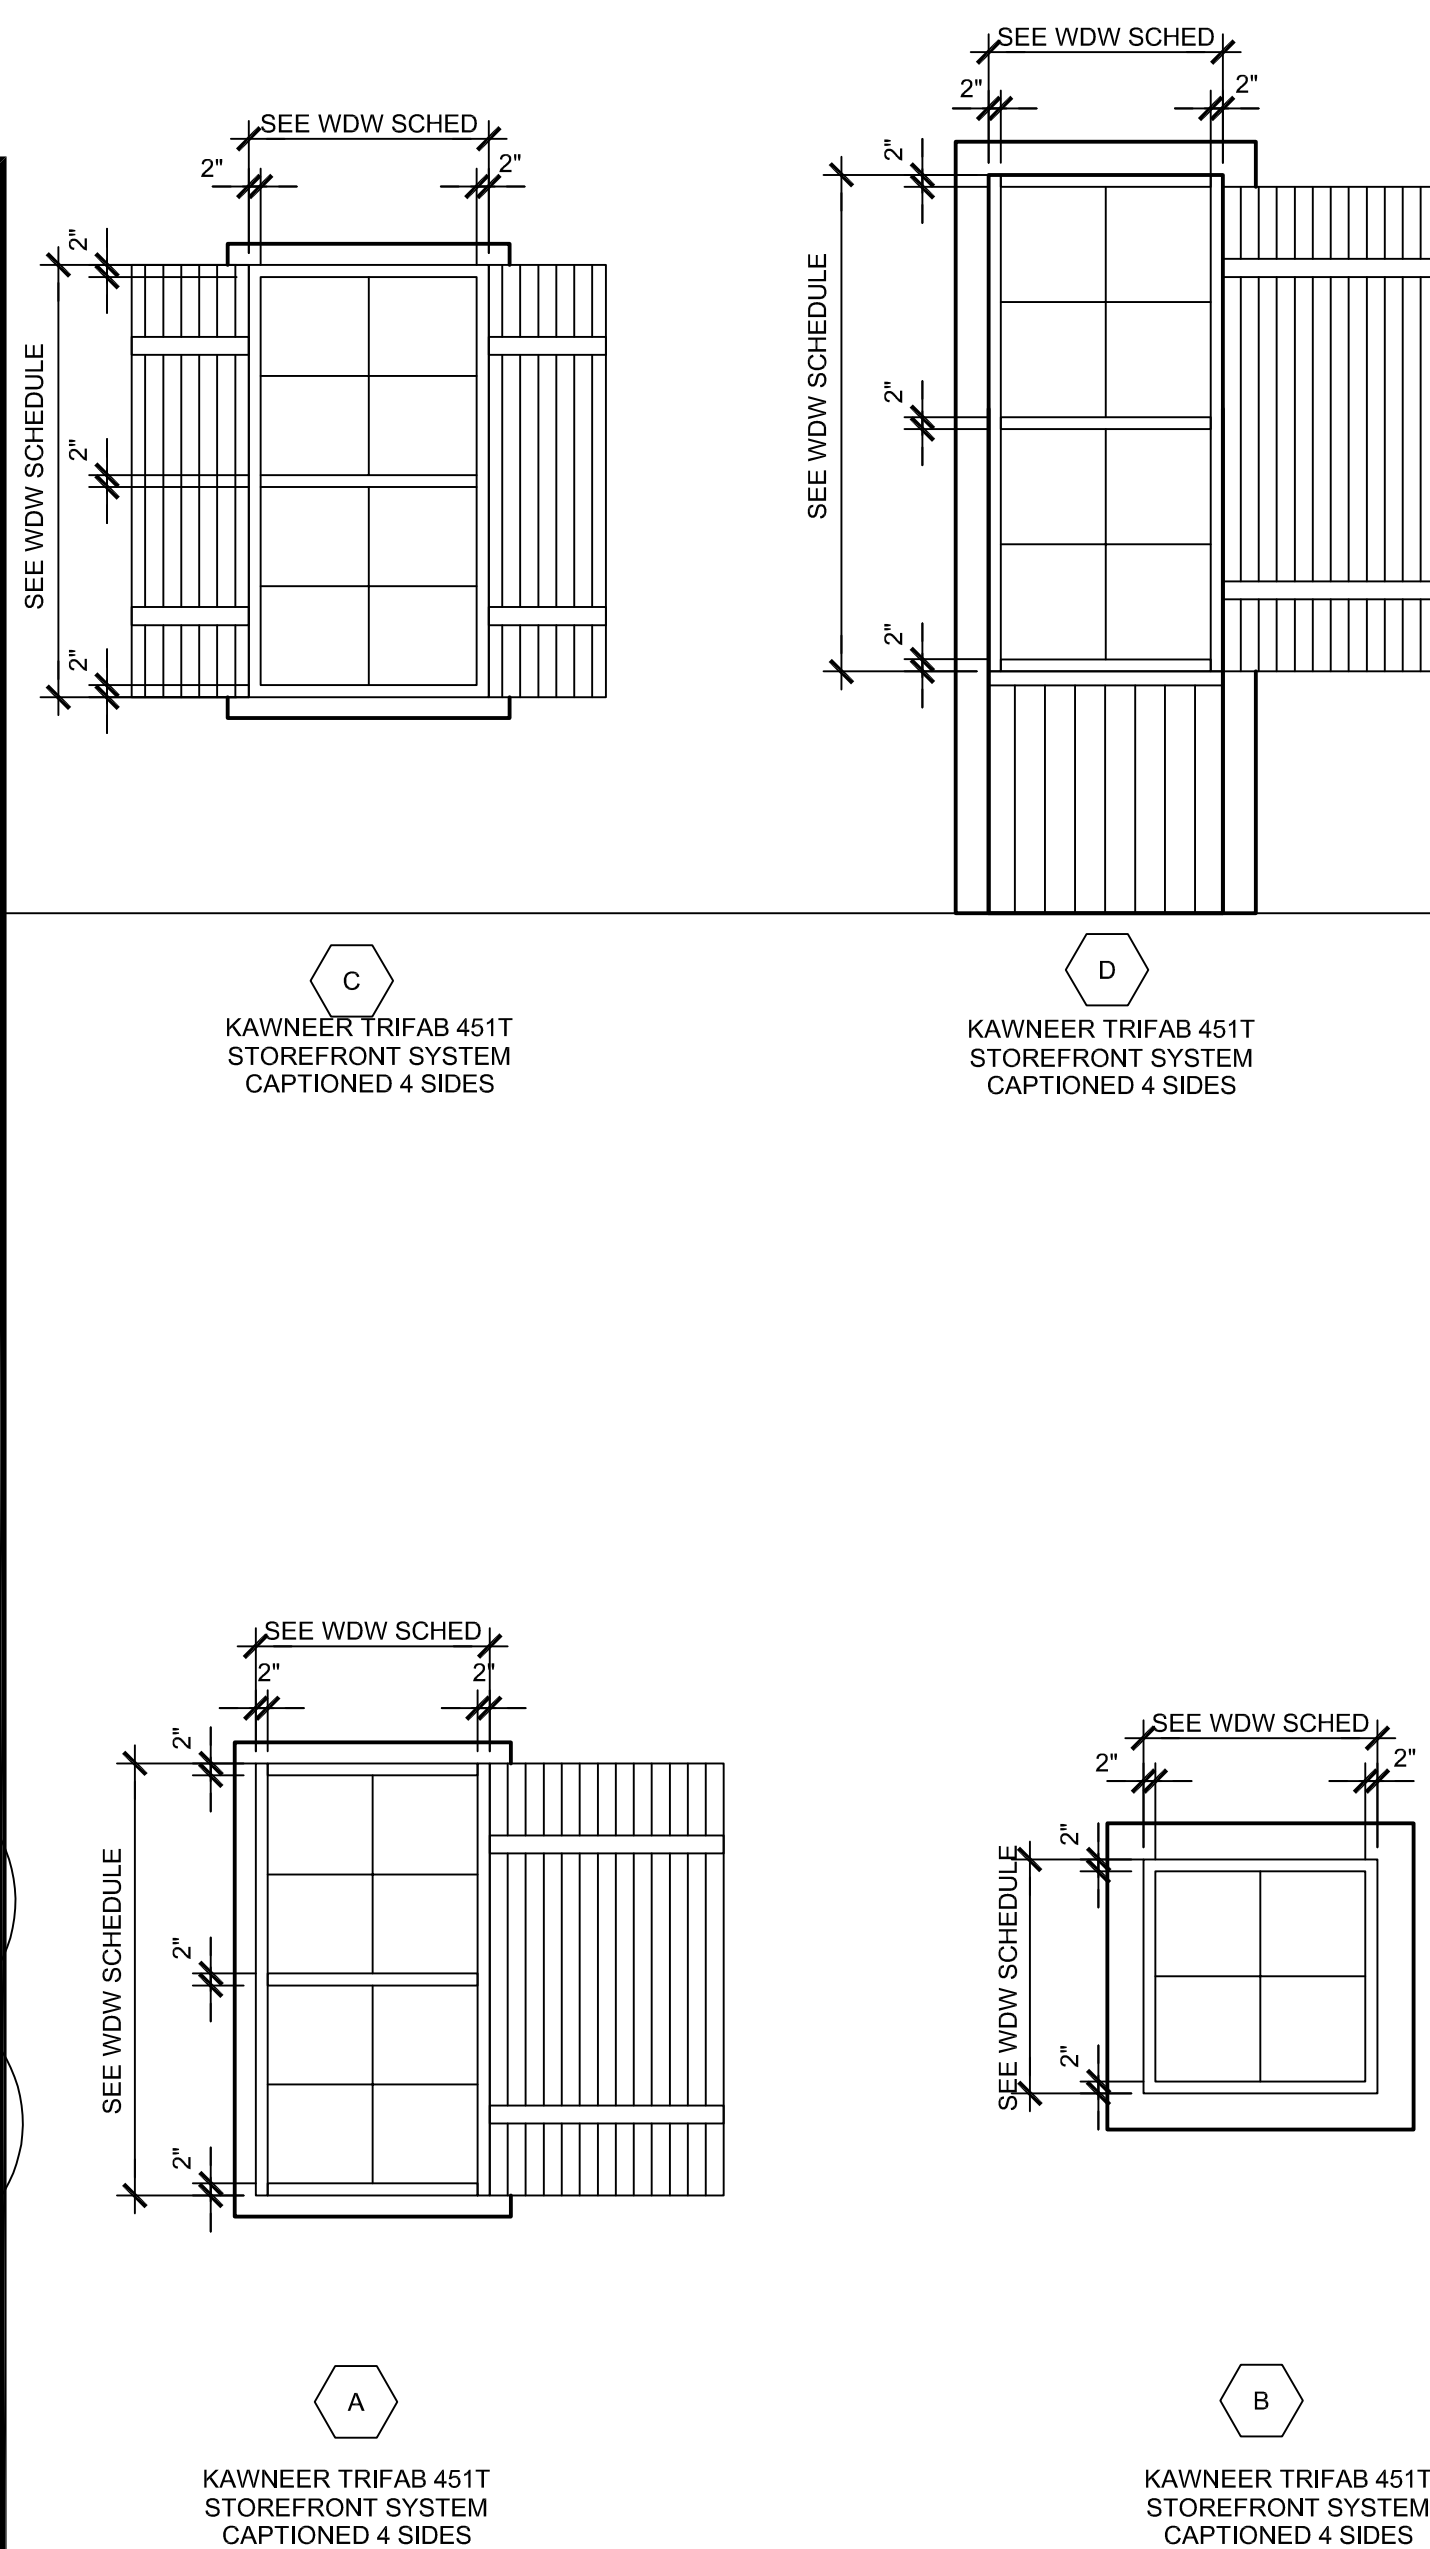

WINDOW ELEVATIONS (TYPES)

SCALE: 3/8" = 1'-0"



ARCHITECT

CONSULTANT

B

FINISH FLOOR PLAN, NOTES, & FINISH SCHEDULES

JOB NO.: 02405
DRAWN BY: GM
CHECKED BY: GM
DATE: 08.04.24
DESCRIPTION: SCH-REVIEW-P1
DATE: 08.04.24
DESCRIPTION: DD-REVIEW
DATE: 00.00.24
DESCRIPTION: CD-REVIEW
DATE: 01.02.25
DESCRIPTION: BID-CONSTRUCTION
DATE: 01.21.25REVISIONS:
1 03.24.25 8 02.09.26
2 04.21.25 9
3 08.11.25 10
4 08.20.25 11
5 09.03.25 12
6 12.19.25 13
7 01.23.26 14THESE DRAWINGS ARE THE PROPERTY OF GM ARCHITECT
AND ARE NOT TO BE REPRODUCED OR REUSED WITHOUT
PERMISSION AND CREDIT.
COPYRIGHT: © 2026

SHEET

A9.1.1

OF

FINISH SCHEDULE

ABBREVIATIONS:	ACP	ACOUSTICAL CEILING PANELS	EPT	ENAMEL PAINT	N/A	NOT APPLICABLE(NONE)	SS	SOLID SURFACE MATERIAL
	BRK	BRICK	EHP	EXTERIOR HIGH PERFORMANCE COATING	PN.	PINE	STN	STONE
	BRK-P	BRICK PAVERS	EPT	EXTERIOR PAINT SYSTEM	PLAS.	PLASTER	TRZ	TERRAZZO
	CB	CERAMIC BASE	ES	EXPOSED STRUCTURE	PC	POLISHED CONCRETE	U	UNFINISHED
	CFT	CERAMIC FLOOR TILE	EXG	EXISTING	PT.	PAINT	UND.	UNDERLAYMENT BOARD
	CWT	CERAMIC WALL TILE	FF	FACTORY FINISH	PLYWD.	PLYWOOD	VRN	VARNISH
	CMU	CONCRETE MASONRY UNIT	GBB	GYPSON BACKING BOARD	QT	QUARRY TILE	VCT	VINYL COMPOSITION TILE
	CPT	CARPET	GYP.	GYPSON BOARD	RB	RUBBER BASE	VS	VINYL SHEET FLOORING
	CPT-T	CARPET TILE	GYP. X	GYPSON BOARD, TYPE "X"	RCP	REFLECTED CEILING PLAN	WOC	WALK-OFF-CARPET
	CS	CONC. SEALER	HPC	HIGH PERFORMANCE COATING	SHTG	SHEATHING	WC	WALL COVERING
	CONC.	CONCRETE	IHP	INTERIOR HIGH PERFORMANCE COATING	SLT	SLATE	WD.	WOOD
			IPT	INTERIOR PAINT SYSTEM	S	STAIN	WP	WOOD PANEL
			ITP	INTUMESCENT PAINT SYSTEM				
NOTE: AN ABBREVIATION PRECEDED WITH AN "E" INDICATES AN EXISTING CONDITION, MATERIAL, FINISH, ETC. NOTE: AN ABBREVIATION PRECEDED WITH AN "R" INDICATES AN EXISTING MATERIAL, REFINISHED AND REUSED.								

NOTE: AN ABBREVIATION PRECEDED WITH AN "E" INDICATES AN EXISTING CONDITION, MATERIAL, FINISH, ETC. NOTE: AN ABBREVIATION PRECEDED WITH AN "R" INDICATES AN EXISTING MATERIAL REFINISHED AND REUSED.

SPACE		FLOOR		BASE		WAINSCOT				WALLS								CEILING				REMARKS		
RM. NO.	ROOM NAME	MAT'L	FIN	MAT'L	FIN	TYPE	MAT'L	FIN	TYPE	C. R.	NORTH		EAST		SOUTH		WEST		D/W.	MAT'L	FIN		HEIGHT	CORN
W101	ENTRY	CONC	FT-1	WD	PT	N/A	WD	PT	1	N/A	GYPX	PT	GYPX	PT	GYPX	PT	GYPX	PT	N/A	GYPX/WD	WD	12'-0"	N/A	NOTE 5, 6, 11, 12, 13 & 16
W102	LOBBY	CONC	LVT-1	WD	PT	N/A	WD	PT	1	N/A	GYPX	PT	GYPX	PT	GYPX	PT	GYPX	PT	N/A	GYPX/WD	PT	12'-0"	N/A	
W103	MECH/ELEC	CONC	CS-1	RB-3	FF	N/A	N/A	N/A	N/A	N/A	GYPX	PT	GYPX	PT	GYPX	PT	GYPX	PT	N/A	ES	ITP	VARIES	N/A	NOTE 7
W104	AV CONTROLS	UND	CPT-1	WD	PT	N/A	N/A	N/A	N/A	N/A	-	-	SPL-01	FF	-	-	-	-	N/A	SPL-01	FF	13'-0"	N/A	NOTE 4, 5, 6, 7, 11 & 18
W105	SANCTUARY	CONC	CPT-1	WD	PT	N/A	N/A	N/A	N/A	N/A	GYPX	PT	GYPX	PT	GYPX	PT	GYPX	PT	N/A	ES	ITP	VARIES	N/A	
W106	STORAGE	CONC	CPT-3	RB-3	FF	N/A	N/A	N/A	N/A	N/A	GYPX	PT	GYPX	PT	GYPX	PT	GYPX	PT	N/A	ES	ITP	14'-0"	N/A	-
W107	PODIUM	CONC	CPT-3	WD	PT	N/A	N/A	N/A	N/A	N/A	GYPX	PT	-	-	GYPX	PT	GYPX	PT	N/A	GYPX	PT	18'-0"	N/A	NOTE 9 & 20
W108	SUPPORT	CONC	CPT-3	RB-3	FF	N/A	N/A	N/A	N/A	N/A	GYPX	PT	GYPX	PT	GYPX	PT	GYPX	PT	N/A	ES	ITP	18'-0"	N/A	NOTE 12
W109	GREEN RM	CONC	CPT-3	RB-3	FF	N/A	N/A	N/A	N/A	N/A	GYPX	PT	GYPX	PT	GYPX	PT	GYPX	PT	N/A	ES	ITP	14'-0"	N/A	NOTE 12
W110	PASSAGE	CONC	CS-1	RB-3	FF	N/A	N/A	N/A	N/A	N/A	GYPX	PT	GYPX	PT	GYPX	PT	GYPX	PT	N/A	ES	ITP	10'-0"	N/A	NOTE 7 & 12
W111	CORRIDOR	CONC	LVT-1	WD	PT	N/A	N/A	N/A	N/A	N/A	GYPX	PT	GYPX	PT	GYPX	PT	GYPX	PT	N/A	WD	WD	VARIES	N/A	NOTE 7 & 13
W112	MECH/ELEC	CONC	CS-1	RB-3	FF	N/A	N/A	N/A	N/A	N/A	GYPX	PT	GYPX	PT	GYPX	PT	GYPX	PT	N/A	ES	IPT	14'-0"	N/A	-
W113	WOMEN	CONC	FT-1	FT-1 / FT-4	FF	N/A	N/A	N/A	N/A	N/A	GBB	FT-1/WT-3	GBB	WC-2	GBB	WC-2	GBB	WC-2	N/A	GYPX	PT	10'-0"	N/A	NOTE 14 & 21
W114	FELLOWSHIP HALL	CONC	CS-1	WD	PT	N/A	N/A	N/A	N/A	N/A	GYPX	PT	GYPX	PT	GYPX	PT	GYPX	PT	N/A	GYPX	T-111	14'-0"	N/A	NOTE 5, 6, 7 & 22
W115	MEN	CONC	FT-1	FT-1 / FT-4	FF	N/A	N/A	N/A	N/A	N/A	GBB	FT-1 / WT-4	GBB	WC-3	GBB	WC-3	GBB	WC-3	N/A	GYPX	PT	10'-0"	N/A	NOTE 15 & 21
W116	RISER RM	CONC	CS-1	RB-3	FF	N/A	N/A	N/A	N/A	N/A	GYPX	PT	GYPX	PT	GYPX	PT	GYPX	PT	N/A	ES	ITP	12'-0"	N/A	NOTE 7 & 12
W117	CLASSROOM	CONC	CPT-2	WD	PT	N/A	N/A	N/A	N/A	N/A	GYPX	PT	GYPX	PT	GYPX	PT	GYPX	PT	N/A	GYPX	PT	12'-0"	N/A	NOTE 10
W118	CLASSROOM	CONC	CPT-2	WD	PT	N/A	N/A	N/A	N/A	N/A	GYPX	PT	GYPX	PT	GYPX	PT	GYPX	PT	N/A	GYPX	PT	12'-0"	N/A	NOTE 10
W119	PASSAGE	CONC	CS-1	WD	PT	N/A	N/A	N/A	N/A	N/A	GYPX	PT	GYPX	PT	GYPX	PT	GYPX	PT	N/A	GYPX	PT	12'-0"	N/A	NOTE 10
W120	CLASSROOM	CONC	CPT-2	WD	PT	N/A	N/A	N/A	N/A	N/A	GYPX	PT	GYPX	PT	GYPX	PT	GYPX	PT	N/A	GYPX	PT	12'-0"	N/A	NOTE 10
W121	CLASSROOM	CONC	CPT-2	WD	PT	N/A	N/A	N/A	N/A	N/A	GYPX	PT	GYPX	PT	GYPX	PT	GYPX	PT	N/A	GYPX	PT	12'-0"	N/A	-
W122	TABLE/CHAIR STOR	CONC	CS-1	RB-3	FF	N/A	N/A	N/A	N/A	N/A	GYPX	PT	GYPX	PT	GYPX	PT	GYPX	PT	N/A	GYPX	RT	10'-0"	N/A	-

FINISH NOTES:

1. PROPER PREPARATION OF SURFACES AND ADEQUATE CLEANING FOR BONDING OF PAINT IS AN ABSOLUTE NECESSITY. START OF PAINTING INSTALLATION AND OPERATIONS INDICATES ACCEPTANCE OF SUBSTRATE SURFACE CONDITIONS AND FULL RESPONSIBILITY FOR COMPLETED WORK.

2. WHERE EXISTING WALLS, FLOOR FINISHES, ETC. ARE SHOWN TO BE REMOVED, PROVIDE LEVEL SUBFLOOR SURFACE BY GRINDING DOWN THE EXISTING SLAB, PATCHING THE EXISTING SLAB, AND/OR INSTALLATION OF FLOOR LEVELING COMPOUND.

3. WHERE DIFFERENT FLOOR FINISHES MEET, PROVIDE & INSTALL VINYL TRANSITION, UNLESS OTHERWISE NOTED.

4. AV CONTROLS AREA WALLS TO BE CABINETRY FINISHES.

5. SEE INTERIOR ELEVATIONS FOR WALL FINISHES OTHER THAN GYPSON WALL BOARD.

6. SEE REFLECTED CEILING PLANS FOR CEILING OTHER THAN EXPOSED STRUCTURE, GYPSON BOARD, AND ACOUSTICAL CEILING PANELS.

7. EXTERIOR WALL INTERIOR FINISH: WOOD SIDING THROUGHOUT WILL BE REMOVED. INSTALL NEW FINISHES AFTER INSTALLATION OF WALL INSULATION, ELECTRICAL, PLUMBING, ETC.

8. SEE FLOOR PLAN FOR FLOOR FINISHES OTHER THAN EXPOSED CONCRETE.

9. PODIUM TREADS AND RISERS TO BE WOOD RECLAIMED FROM EXISTING SIDING.

10. INSTALL 5/8" GYPSON BOARD TYPE "X" ON SUPPLEMENTAL 2X6 FRAMING AT 2'-0" O.C. AT EXISTING TRUSS BOTTOM CHORD.

11. INSTALL 5/8" GYPSON BOARD TYPE "X" ON SUPPLEMENTAL 2X6 FRAMING AT 2'-0" O.C. AT EXISTING TRUSS BOTTOM CHORD WHERE SCHEDULE INDICATES ACP, WOOD, OR A FINISH OTHER THAN GYSUM BOARD.

12. WHERE SHOWN TO PROVIDE INTUMESCENT PAINT ON EXISTING STRUCTURAL MEMBERS, PROVIDE FIRE RESISTANT INTUMESCENT PAINT.

13. GYPSON & WOOD CEILING: MATCH CONTROL SAMPLE.

14. WT-3 BEHIND VANITY / FT-1 ON REMAINDER OF WET WALL.

15. WT-4 BEHIND VANITY / FT-1 ON REMAINDER OF WET WALL.

16. ENTRY MAT BY OWNER.

17. 1/2 HEIGHT WOOD WALLS ALL WALLS.

18. GYP CLOUDS @ 13'-0" / SLATS CLG @ 13'-6"

19. STEEL COLUMNS & BEAMS WRAPPED IN WOOD OVER GYPX. / FEATURE WALL: WC-1.

20. SPL-01 ON 45 DEG WALLS / PROVIDE BLOCKING FOR REAR WALL DRAPERY.

21. FLOOR TO CEILING WALL TILE INSTALLATION ON WET WALL.

22. T-111 PANEL OVER GYPX ON BOTTOM CHORD OF TRUSSES.


23. FLOOR TO CEILING WALL TILE INSTALLATION ON WET WALL.

24. BASE: FT-2 CUT / FT-5.

25. CEILING: WOOD CEILING 10'-0" / GYPSON CEILING 9'-6".

26. RUBBER TREADS & RISERS.

27. INSTALL T & G WOOD CEILING OVER 5/8" GYPSON TYPE X

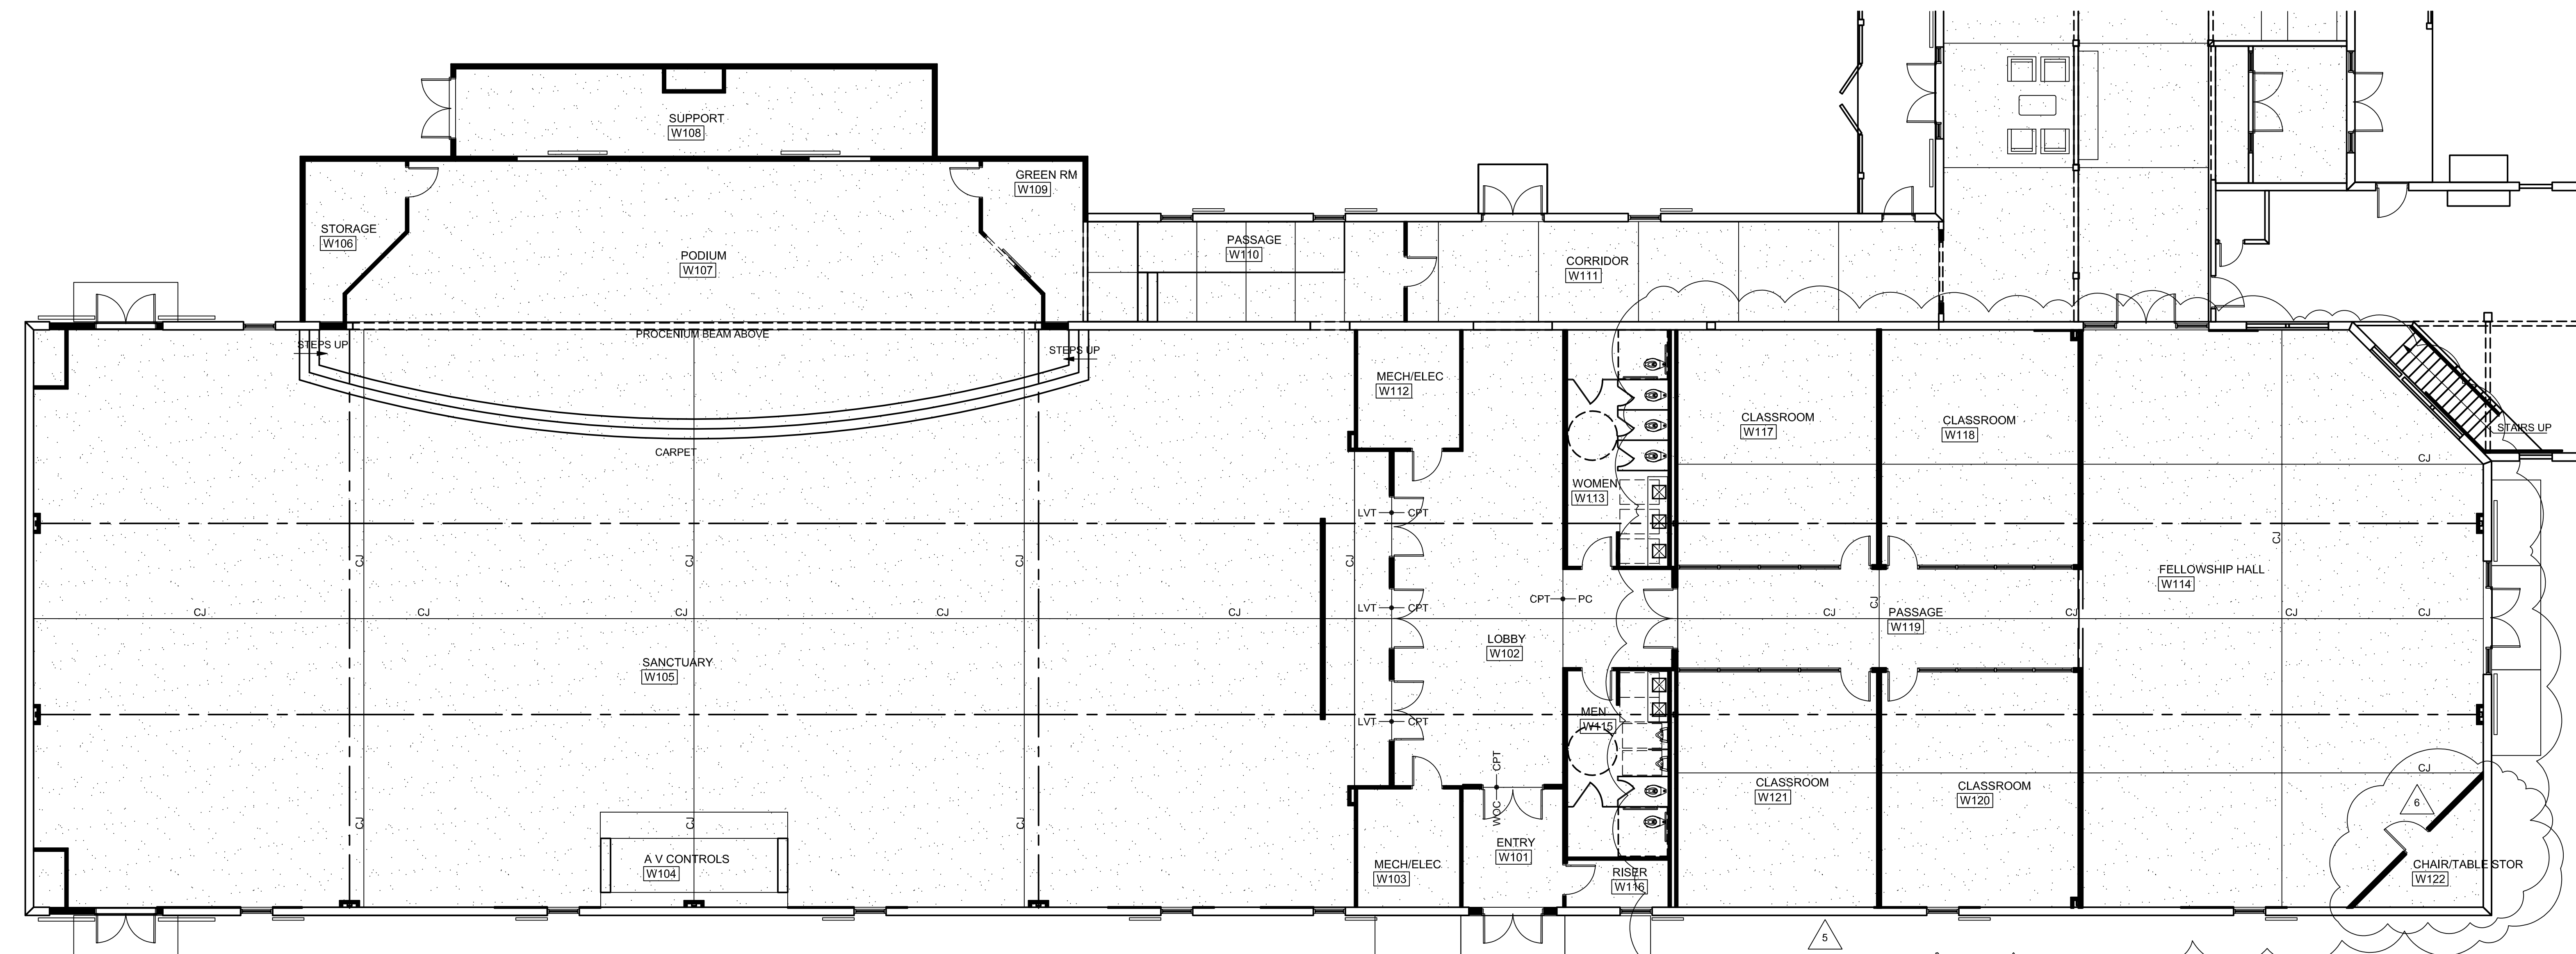


FIRST FLOOR PLAN: WORSHIP-FELLOWSHIP HALL-PHASE I

SCALE: 1/8" = 1'-0"

0 1' 2' 3' 4' 5' 6' 7' 8' 9' 10'
SCALE IN FEET



1

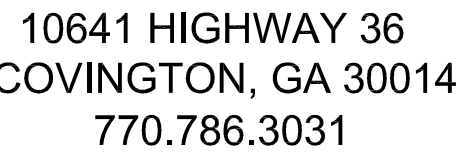

**Retrofit & Renovations for
Madison Methodist Church**
1091 Confederate Highway
Madison, Georgia 30650

B NO.:	02405
AWN BY:	GM
CHECKED BY:	GM
SCRIPTION:	SCH-REVIEW-P1
TE:	08.04.24
SCRIPTION:	DD-REVIEW
TE:	00.00.24
SCRIPTION:	CD-REVIEW
TE:	01.02.25
SCRIPTION:	BID-CONSTRUCTION
TE:	01.21.25

03.24.25	8	02.09.26
04.21.25	9	
08.11.25	10	
08.20.25	11	
09.03.25	12	
12.19.25	13	
01.23.26	14	

THESE DRAWINGS ARE THE PROPERTY OF GMarchetti
AND ARE NOT TO BE REPRODUCED OR REUSED WITHOUT
PERMISSION AND CREDIT.
COPYRIGHT: © 2026

HEET

E

ABBREVIATIONS:							
ACP	ACOUSTICAL CEILING PANELS	EPT	ENAMEL PAINT	N/A	NOT APPLICABLE(NONE)	SN	SOLID SURFACE MATERIAL
BRK	BRICK	EHP	EXTERIOR HIGH PERFORMANCE COATING	PN	PINE	SS	STONE
BRK-P	BRICK PAVING	EPT	EXTERIOR PAINT SYSTEM	PLAS	PLASTER	TRZ	TERRAZZO
CB	CERAMIC BASE	ES	EXPOSED STRUCTURE	PC	POLISHED CONCRETE	U	UNFINISHED
CFT	CERAMIC FLOOR TILE	EXG	EXISTING	PT.	PAINT	UND	UNDERLAYMENT BOARD
CWT	CERAMIC WALL TILE	FF	FACTORY FINISH	PLYWD.	PLYWOOD	VRN	VARNISH
CMU	CONCRETE MASONRY UNIT	GBB	GYPSPUM BACKING BOARD	QT	QUARRY TILE	VCT	VINYL COMPOSITION TILE
CRP	CARPET	GYP	GYPSPUM BOARD	RBR	RUBBER BASE	VS	VINYL SHEET FLOORING
CPT-T	CARPET TILE	GYP. X	GYPSPUM BOARD, TYPE "X"	RCP	REFLECTED CEILING PLAN	WOC	WALK-OFF-CARPET
CS	CONC. SEALER	HPC	HIGH PERFORMANCE COATING	SHTG	SHEATHING	WC	WALL COVERING
CONC.	CONCRETE	IHP	INTERIOR HIGH PERFORMANCE COATING	SLT	SLATE	WD	WOOD
		IPT	INTERIOR PAINT SYSTEM	S	STAIN	WP	WOOD PANEL
		ITP	INTUMESCENT PAINT SYSTEM				

NOTE: AN ABBREVIATION PRECEDED WITH AN "E" INDICATES AN EXISTING CONDITION, MATERIAL, FINISH, ETC. NOTE: AN ABBREVIATION PRECEDED WITH AN "R" INDICATES AN EXISTING MATERIAL REFINISHED AND REUSED.

8

1. PROPER PREPARATION OF SURFACES AND ADEQUATE CLEANING FOR BONDING OF PAINT IS AN ABSOLUTE NECESSITY. START OF PAINTING INSTALLATION AND OPERATIONS INDICATES ACCEPTANCE OF SUBSTRATE SURFACE CONDITIONS AND FULL RESPONSIBILITY FOR COMPLETED WORK.

2. WHERE EXISTING WALLS, FLOOR FINISHES, ETC. ARE SHOWN TO BE REMOVED, PROVIDE LEVEL SUBFLOOR SURFACE BY GRINDING DOWN THE EXISTING SLAB, PATCHING THE EXISTING SLAB, AND/OR INSTALLATION OF FLOOR LEVELING COMPOUND.

3. WHERE DIFFERENT FLOOR FINISHES MEET, PROVIDE & INSTALL VINYL TRANSITION, UNLESS OTHERWISE NOTED.

4. AV CONTROLS AREA WALLS TO BE CABINETRY FINISHES.

5. SEE INTERIOR ELEVATIONS FOR WALL FINISHES OTHER THAN GYPSUM WALL BOARD.

6. SEE REFLECTED CEILING PLANS FOR CEILINGS OTHER THAN EXPOSED STRUCTURE, GYPSUM BOARD, AND ACOUSTICAL CEILING PANELS.

7. EXTERIOR WALL INTERIOR FINISH: WOOD SIDING THROUGHOUT WILL BE REMOVED. INSTALL NEW FINISHES AFTER INSTALLATION OF WALL INSULATION, ELECTRICAL, PLUMBING, ETC.

8. SEE FLOOR PLAN FOR FLOOR FINISHES OTHER THAN EXPOSED CONCRETE.

8. SEE FLOOR PLAN FOR FLOOR FINISHES OTHER THAN EXPOSED CONCRETE.

9. PODIUM TREADS AND RISERS TO BE WOOD RECLAIMED FROM EXISTING SIDING

10. INSTALL 5/8" GYPSUM BOARD TYPE "X" ON SUPPLEMENTAL 2X6 FRAMING AT 2'-0" O.C. AT EXISTING TRUSS BOTTOM CHORD.

11. INSTALL 5/8" GYPSUM BOARD TYPE "X" ON SUPPLEMENTAL 2X6 FRAMING AT 2'-0" O.C. AT EXISTING TRUSS BOTTOM CHORD WHERE SCHEDULE INDICATES ACP, WOOD, OR A FINISH OTHER THAN GYPSUM BOARD.

12. WHERE SHOWN TO PROVIDE INTUMESCENT PAINT ON EXISTING STRUCTURAL MEMBERS, PROVIDE FIRE RESISTANT INTUMESCENT PAINT.

13. GYPSUM & WOOD CEILING: MATCH CONTROL SAMPLE

14. WT-3 BEHIND VANITY / FT-1 ON REMAINDER OF WET WALL

15. WT-4 BEHIND VANITY / FT-1 ON REMAINDER OF WET WALL

16. ENTRY MAT BY OWNER.

17. 1/2 HEIGHT WOOD WALLS ALL WALLS.

18. GYP CLOUDS @ 13'-0" / SLATS CLG @ 13'-6"

19. STEEL COLUMNS & BEAMS WRAPPED IN WOOD OVER GYPX. / FEATURE WALL: WC-1.

20. SPL-01 ON 45 DEG WALLS / PROVIDE BLOCKING FOR REAR WALL DRAPERY

21. FLOOR TO CEILING WALL TILE INSTALLATION ON WET WALL

23. T-444 PANEL OVER CYDX ON BOTTOM CHORD OF TRUSSES


22. FIFTY-FIVE PERCENT OVER SIX INCHES BOTTOM CHORD OF TRUSSES

24. BASE: FT 2 CUT / FT 5

25. CEILING: WOOD CEILING 10'-0" / GYPSUM CEILING 8'-6"


26. RUBBER TREADS & RISERS.

27. INSTALL T & G WOOD CEILING OVER 5/8" GYPSUM TYPE X

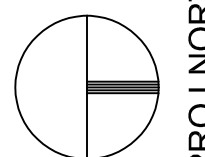

SCALE: 1/8" = 1'-0"



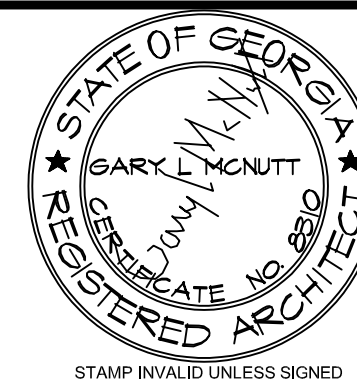

ARCHITECT

CONSULTANT

STAMP INVALID UNLESS SIGNED



10641 HIGHWAY 36
COVINGTON, GA 30014
770.786.3031

FINISH FLOOR PLAN, NOTES, & FINISH SCHEDULES

Retrofit & Renovations for
Madison Methodist Church

Madison, Georgia 30650
1091 Confederate Highway

JOB NO.:	02405		
DRAWN BY:	GM		
CHECKED BY:	GM		
DESCRIPTION:	SCH-REVIEW-P1		
DATE:	08.04.24		
DESCRIPTION:	DD-REVIEW		
DATE:	00.00.24		
DESCRIPTION:	CD-REVIEW		
DATE:	01.02.25		
DESCRIPTION:	BID-CONSTRUCTION		
DATE:	01.21.25		
REVISIONS:			
1	03.24.25	8	02.09.26
2	04.21.25	9	
3	08.11.25	10	
4	08.20.25	11	
5	09.03.25	12	
6	12.19.25	13	
7	01.23.26	14	

THESE DRAWINGS ARE THE PROPERTY OF GLS ARCHITECT
AND ARE NOT TO BE REPRODUCED OR REUSED WITHOUT
PERMISSION AND CREDIT.
COPYRIGHT: (C) 2026

SHEET

A9.1.3

OF

FINISH SCHEDULE


ABBREVIATIONS:		ACOUSTICAL CEILING PANELS				EPT				ENAMEL PAINT				N/A				NOT APPLICABLE(NONE)				SS				SOLID SURFACE MATERIAL			
BRK		BRICK				EHP				PN				PINE				STN				STONE							
BRK-P		BRICK PAVERS				EPT				PLAS.				PLASTER				TRZ				TERRAZZO							
CB		CERAMIC BASE				ES				EXG				FLYWD.				POLISHED CONCRETE				U				UNFINISHED			
CFT		CERAMIC FLOOR TILE				FF				GYP				PT.				PAINT				UNR				UNDERLAYMENT BOARD			
CWT		CERAMIC WALL TILE				GBB				GYP				OT				PLYWOOD				VCT				VINYL COMPOSITION TILE			
CMU		CONCRETE MASONRY UNIT				GYP.				HPC				RCP				QUARRY TILE				VS				VINYL SHEET FLOORING			
CPT		CARPET				HP				ITP				S				RUBBER BASE				WOC				WALK-OFF-CARPET			
CPT-T		CARPET TILE				ITP				S				S				REFLECTED CEILING PLAN				WD				WOOD			
CS		CONC. SEALER				ITP				S				S				SLATE				WOC				WALL COVERING			
CONC.		CONCRETE				ITP				S				S				STAIN				WP				WOOD PANEL			

NOTE: AN ABBREVIATION PRECEDED WITH AN "E" INDICATES AN EXISTING CONDITION, MATERIAL, FINISH, ETC. NOTE: AN ABBREVIATION PRECEDED WITH AN "R" INDICATES AN EXISTING MATERIAL REFINISHED AND REUSED.

SPACE		FLOOR		BASE			WAINSCOT				WALLS								CEILING				REMARKS	
RM. NO.	ROOM NAME	MAT'L	FIN	MAT'L	FIN	TYPE	MAT'L	FIN	TYPE	C. R.	NORTH		EAST		SOUTH		WEST		D.W.	TRIM	MAT'L	FIN		HEIGHT
											MAT'L	FIN	MAT'L	FIN	MAT'L	FIN	MAT'L	FIN					MAT'L	
E101	THE CROSS	CONC	LVT	WD	S	N/A	N/A	N/A	N/A	N/A	GYPX	PT	GYPX	PT	GYPX	PT	GYPX	PT	N/A	GYPX	PT	10'-0"	N/A	NOTE 6
E102	WOMEN	CONC	FT-2	FT-2/FT-5	FF	N/A	N/A	N/A	N/A	N/A	GYPX	WC-5	GYPX	WC-5	GBB	WT-5/WT-2	GYPX	WC-5	N/A	GYPX	PT	10'-0"	N/A	NOTE 5, 6, 23, & 24
E103	UNISEX	CONC	FT-3	FT-5	FF	N/A	WT-6	FF	N/A	N/A	GYPX	PT	GYPX	PT	GYPX	PT	GYPX	PT	N/A	GYPX	PT	9'-0"	N/A	SEE RCP
E104	NURSERY	CONC	CPT-4	RB-2	FF	N/A	N/A	N/A	N/A	N/A	GYPX	PT	GYPX	PT	GYPX	PT	GYPX	PT	N/A	ACT-B	FF	10'-0"	N/A	NOTE 7 & 11
E105	CORRIDOR	CONC	LVT-1	WD	PT	N/A	N/A	N/A	N/A	N/A	GYPX	PT	GYPX	PT	GYPX	PT	GYPX	PT	N/A	GYPX / WD	PT	NOTE 25	N/A	NOTE 6, 13 & 25
E106	CLASSROOM	CONC	CPT-4	RB-2	FF	N/A	N/A	N/A	N/A	N/A	GYPX	PT	GYPX	PT	GYPX	PT	GYPX	PT	N/A	ACT-B	FF	10'-0"	N/A	NOTE 7 & 11
E107	UNISEX	CONC	FT-3	FT-5	FF	N/A	WT-6	FF	N/A	N/A	GYPX	PT	GYPX	PT	GYPX	PT	GYPX	PT	N/A	GYPX	PT	9'-0"	N/A	SEE RCP
E108	CLASSROOM	CONC	CPT-4	RB-2	FF	N/A	N/A	N/A	N/A	N/A	GYPX	PT	GYPX	PT	GYPX	PT	GYPX	PT	N/A	ACT-B	FF	10'-0"	N/A	NOTE 7 & 11
E109	OFFICE	CONC	LVT-1	RB-3	FF	N/A	N/A	N/A	N/A	N/A	GYPX	PT	GYPX	PT	GYPX	PT	GYPX	PT	N/A	ACT-B	FF	10'-0"	N/A	NOTE 7 & 11
E110	STAIR	CONC	LVT-1	RB-1	FF	N/A	N/A	N/A	N/A	N/A	GYPX	PT	GYPX	PT	GYPX	PT	GYPX	PT	N/A	GYPX	PT	VARIES	N/A	NOTE 6, 7 & 26
E111	OFFICE	CONC	LVT-1	RB-3	FF	N/A	N/A	N/A	N/A	N/A	GYPX	PT	GYPX	PT	GYPX	PT	GYPX	PT	N/A	ACT-B	FF	10'-0"	N/A	NOTE 7 & 11
E112	CLASSROOM	CONC	CPT-4	RB-2	FF	N/A	N/A	N/A	N/A	N/A	GYPX	PT	GYPX	PT	GYPX	PT	GYPX	PT	N/A	ACT-B	FF	10'-0"	N/A	NOTE 7 & 11
E113	CLASSROOM	CONC	CPT-4	RB-2	FF	N/A	N/A	N/A	N/A	N/A	GYPX	PT	GYPX	PT	GYPX	PT	GYPX	PT	N/A	ACT-B	FF	10'-0"	N/A	NOTE 7 & 11
E114	CLASSROOM	CONC	CPT-4	RB-2	FF	N/A	N/A	N/A	N/A	N/A	GYPX	PT	GYPX	PT	GYPX	PT	GYPX	PT	N/A	ACT-B	FF	10'-0"	N/A	NOTE 7 & 11
E115	OFFICE	CONC	LVT-1	RB-1	FF	N/A	N/A	N/A	N/A	N/A	GYPX	PT	GYPX	PT	GYPX	PT	GYPX	PT	N/A	GYPX	PT	10'-0"	N/A	NOTE 7 & 11
E116	PRAYER	CONC	LVT-1	RB-1	FF	N/A	N/A	N/A	N/A	N/A	GYPX	PT	GYPX	PT	GYPX	PT	GYPX	PT	N/A	GYPX	PT	10'-0"	N/A	NOTE 7 & 11
E117	OFFICE	CONC	LVT-1	RB-1	FF	N/A	N/A	N/A	N/A	N/A	GYPX	PT	GYPX	PT	GYPX	PT	GYPX	PT	N/A	GYPX	PT	10'-0"	N/A	NOTE 7 & 11
E118	STAIR	CONC	LVT-1	RB-1	FF	N/A	N/A	N/A	N/A	N/A	GYPX	PT	GYPX	PT	GYPX	PT	GYPX	PT	N/A	GYPX	PT	VARIES	N/A	NOTE 6, 7 & 26
E119	CORRIDOR	CONC	LVT-1	WD	PT	N/A	N/A	N/A	N/A	N/A	GYPX	PT	GYPX	PT	GYPX	PT	GYPX	PT	N/A	GYPX / WD	PT	9'-6"/10'-6"	N/A	SEE RCP, NOTE 13
E120	ASSEMBLY	CONC	CPT-5	RB-1	FF	N/A	N/A	N/A	N/A	N/A	GYPX	PT	GYPX	PT	GYPX	PT	GYPX	PT	N/A	GYPXWD	PT	VARIES	N/A	NOTE 27
E121	STORAGE	CONC	CPT-5	RB-1	FF	N/A	N/A	N/A	N/A	N/A	GYPX	PT	GYPX	PT	GYPX	PT	GYPX	PT	N/A	GYPX	PT	10'-0"	N/A	NOTE 7
E122	STORAGE	CONC	LVT-1	RB-3	FF	N/A	N/A	N/A	N/A	N/A	GYPX	PT	GYPX	PT	GYPX	PT	GYPX	PT	N/A	GYPX	PT	10'-0"	N/A	NOTE 7
E123	MEN	CONC	FT-2	FT-2 / FT-5	FF	N/A	N/A	N/A	N/A	N/A	GYPX	WC-5	GYPX	WC-5	GBB	WT-5/WT-2	GYPX	WC-5	N/A	GYPX	PT	10'-0"	N/A	NOTE 5, 6, 23, & 24

FINISH NOTES:

1. PROPER PREPARATION OF SURFACES AND ADEQUATE CLEANING FOR BONDING OF PAINT IS AN ABSOLUTE NECESSITY. START OF PAINTING INSTALLATION AND OPERATIONS INDICATES ACCEPTANCE OF SUBSTRATE SURFACE CONDITIONS AND FULL RESPONSIBILITY FOR COMPLETED WORK.
2. WHERE EXISTING WALLS, FLOOR FINISHES, ETC. ARE SHOWN TO BE REMOVED, PROVIDE LEVEL SUBFLOOR SURFACE BY GRINDING DOWN THE EXISTING SLAB, PATCHING THE EXISTING SLAB, AND/OR INSTALLATION OF FLOOR LEVELING COMPOUND.
3. WHERE DIFFERENT FLOOR FINISHES MEET, PROVIDE & INSTALL VINYL TRANSITION, UNLESS OTHERWISE NOTED.
4. AV CONTROLS AREA WALLS TO BE CABINETRY FINISHES.
5. SEE INTERIOR ELEVATIONS FOR WALL FINISHES OTHER THAN GYPSUM WALL BOARD.
6. SEE REFLECTED CEILING PLANS FOR CEILINGS OTHER THAN EXPOSED STRUCTURE, GYPSUM BOARD, AND ACOUSTICAL CEILING PANELS.
7. EXTERIOR WALL INTERIOR FINISH: WOOD SIDING THROUGHOUT WILL BE REMOVED. INSTALL NEW FINISHES AFTER INSTALLATION OF WALL INSULATION, ELECTRICAL, PLUMBING, ETC.
8. SEE FLOOR PLAN FOR FLOOR FINISHES OTHER THAN EXPOSED CONCRETE.
9. POSIUM TREADS AND RISERS TO BE WOOD RECLAIMED FROM EXISTING SIDING.
10. INSTALL 5/8" GYPSUM BOARD TYPE "X" ON SUPPLEMENTAL 2X6 FRAMING AT 2'-0" O C AT EXISTING TRUSS BOTTOM CHORD.
11. INSTALL 5/8" GYPSUM BOARD TYPE "X" ON SUPPLEMENTAL 2X6 FRAMING AT 2'-0" O C AT EXISTING TRUSS BOTTOM CHORD WHERE SCHEDULE INDICATES ACP, WOOD, OR A FINISH OTHER THAN GYPSUM BOARD.
12. WHERE SHOWN TO PROVIDE INTUMESCENT PAINT ON EXISTING STRUCTURAL MEMBERS, PROVIDE FIRE RESISTANT INTUMESCENT PAINT.
13. GYPSUM & WOOD CEILING: MATCH CONTROL SAMPLE.
14. WT-3 BEHIND VANITY / FT-1 ON REMAINDER OF WET WALL.
15. WT-4 BEHIND VANITY / FT-1 ON REMAINDER OF WET WALL.
16. ENTRY MAT BY OWNER.
17. 1/2 HEIGHT WOOD WALLS ALL WALLS.
18. GYP CLOUDS @ 13'-0" / SLATS CLG @ 13'-6"
19. STEEL COLUMNS & BEAMS WRAPPED IN WOOD OVER GYPX. / FEATURE WALL: WC-1.
20. SPL-01 ON 45 DEG WALLS / PROVIDE BLOCKING FOR REAR WALL DRAPERY.
21. FLOOR TO CEILING WALL TILE INSTALLATION ON WET WALL.
22. T-111 PANEL OVER GYPX ON BOTTOM CHORD OF TRUSSES.
23. FLOOR TO CEILING WALL TILE INSTALLATION ON WET WALL.
24. BASE: FT-2 CUT / FT-5.
25. CEILING: WOOD CEILING 10'-0" / GYPSUM CEILING 9'-6".
26. RUBBER TREADS & RISERS.
27. INSTALL T & G WOOD CEILING OVER 5/8" GYPSUM TYPE X

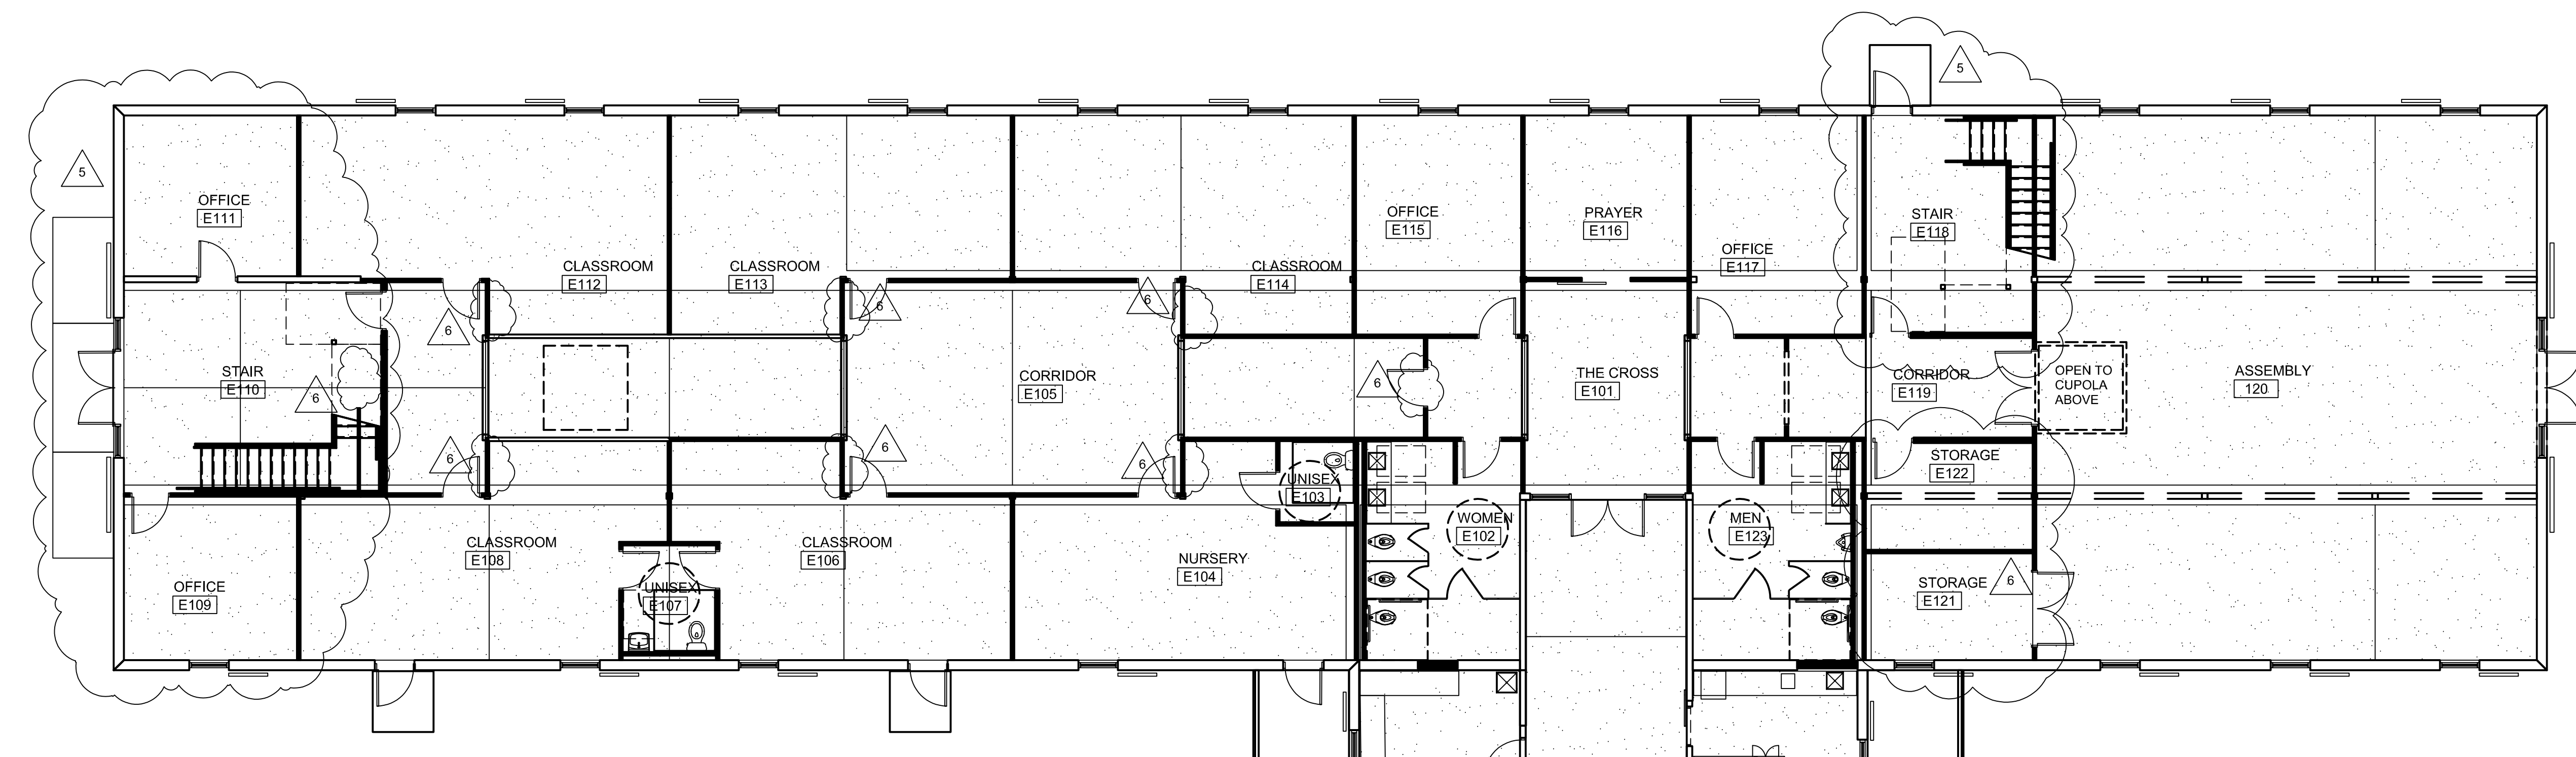

FIRST FLOOR PLAN: EDUCATION-PHASE I


SCALE: 1/8" = 1'-0"



GM

Architect

102 Sammy Court
WARNER ROBINS, GEORGIA 31088
glmarch@outlook.com
(478) 365-8976

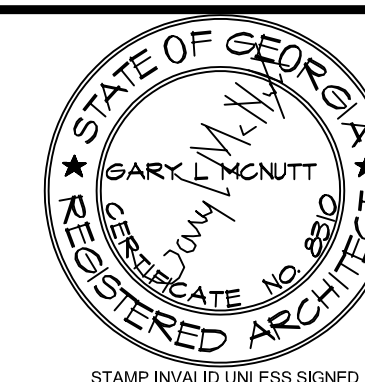

ARCHITECT

CONSULTANT

STAMP INVALID UNLESS SIGNED

SUNBELT
BUILDERS

10641 HIGHWAY 36
COVINGTON, GA 30014
770.786.3031

REFLECTED CEILING PLAN: WORSHIP / FELLOWSHIP HALL / PHASE I

Retrofit & Renovations for Madison Methodist Church

1091 Confederate Highway
Madison, Georgia 30650


JOB NO.:	02405		
DRAWN BY:	GM		
CHECKED BY:	GM		
DESCRIPTION:	SCH-REVIEW-P1		
DATE:	08.04.24		
DESCRIPTION:	DD-REVIEW		
DATE:	00.00.24		
DESCRIPTION:	CD-REVIEW		
DATE:	01.02.25		
DESCRIPTION:	BID-CONSTRUCTION		
DATE:	01.21.25		
REVISIONS:			
1	03.24.25	8	02.09.26
2	04.21.25	9	
3	08.11.25	10	
4	08.20.25	11	
5	09.03.25	12	
6	12.19.25	13	
7	01.23.26	14	

THESE DRAWINGS ARE THE PROPERTY OF GLMARCHITECT
AND ARE NOT TO BE REPRODUCED OR REUSED WITHOUT
PERMISSION AND CREDIT.
COPYRIGHT: © 2026



SHEET

A9.2.1

OF

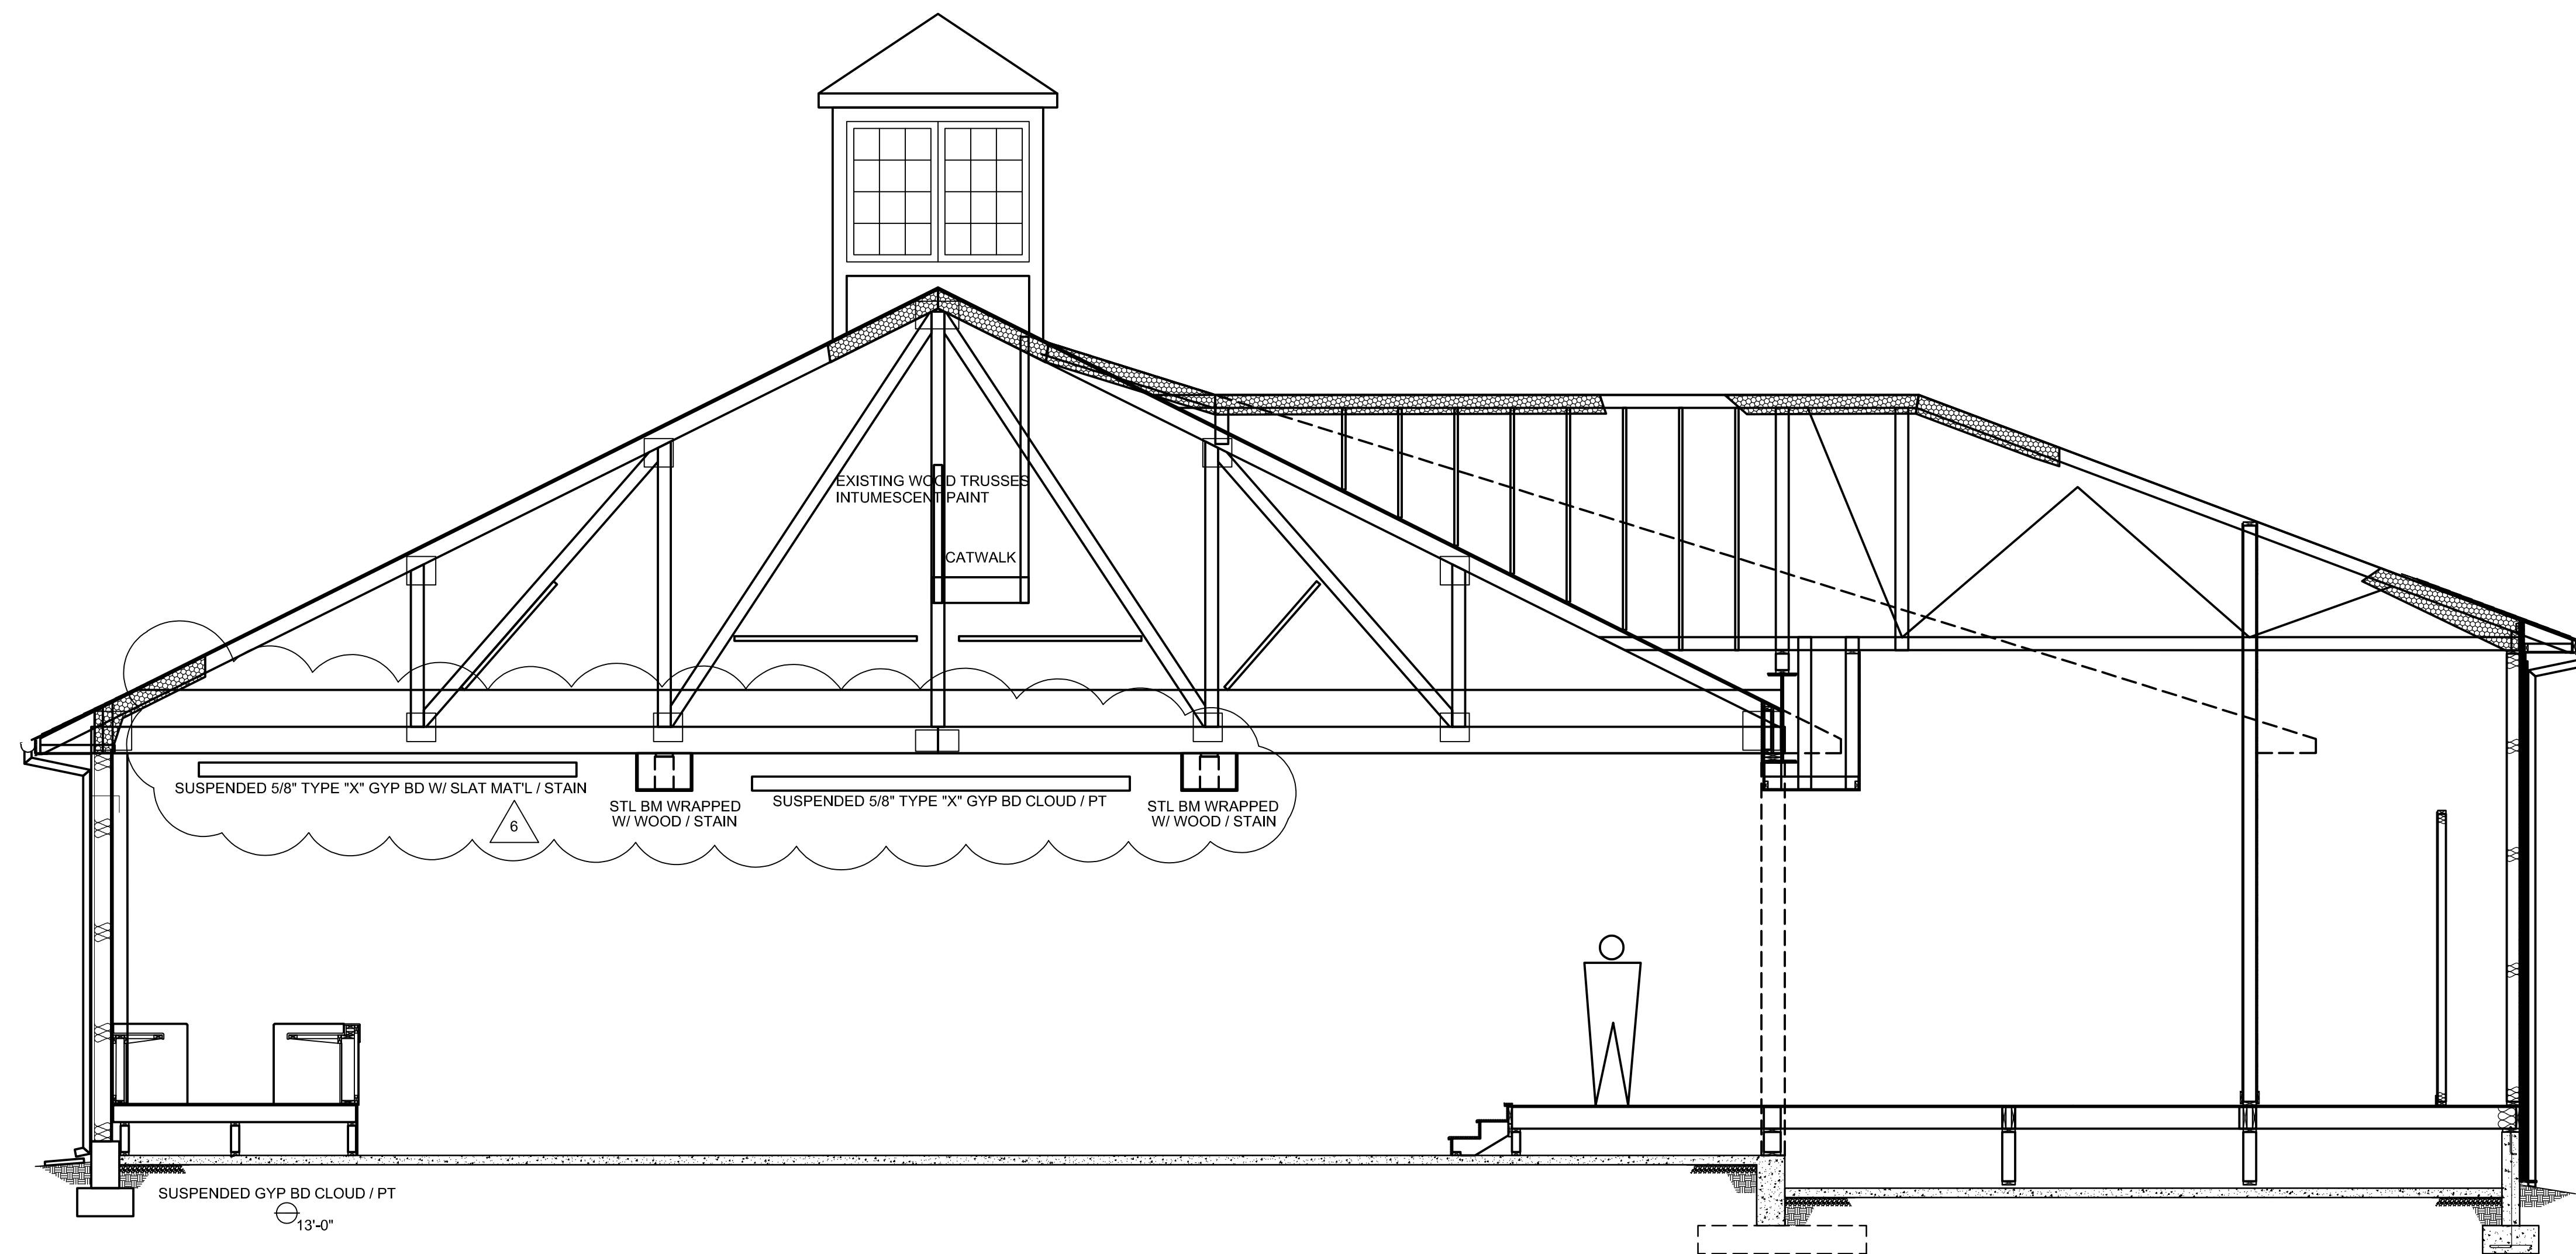


B1 BUILDING SECTION THRU SANCTURAY
SCALE: 1/4"=1'-0"

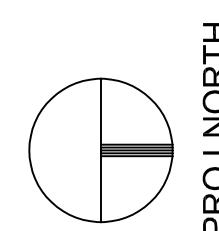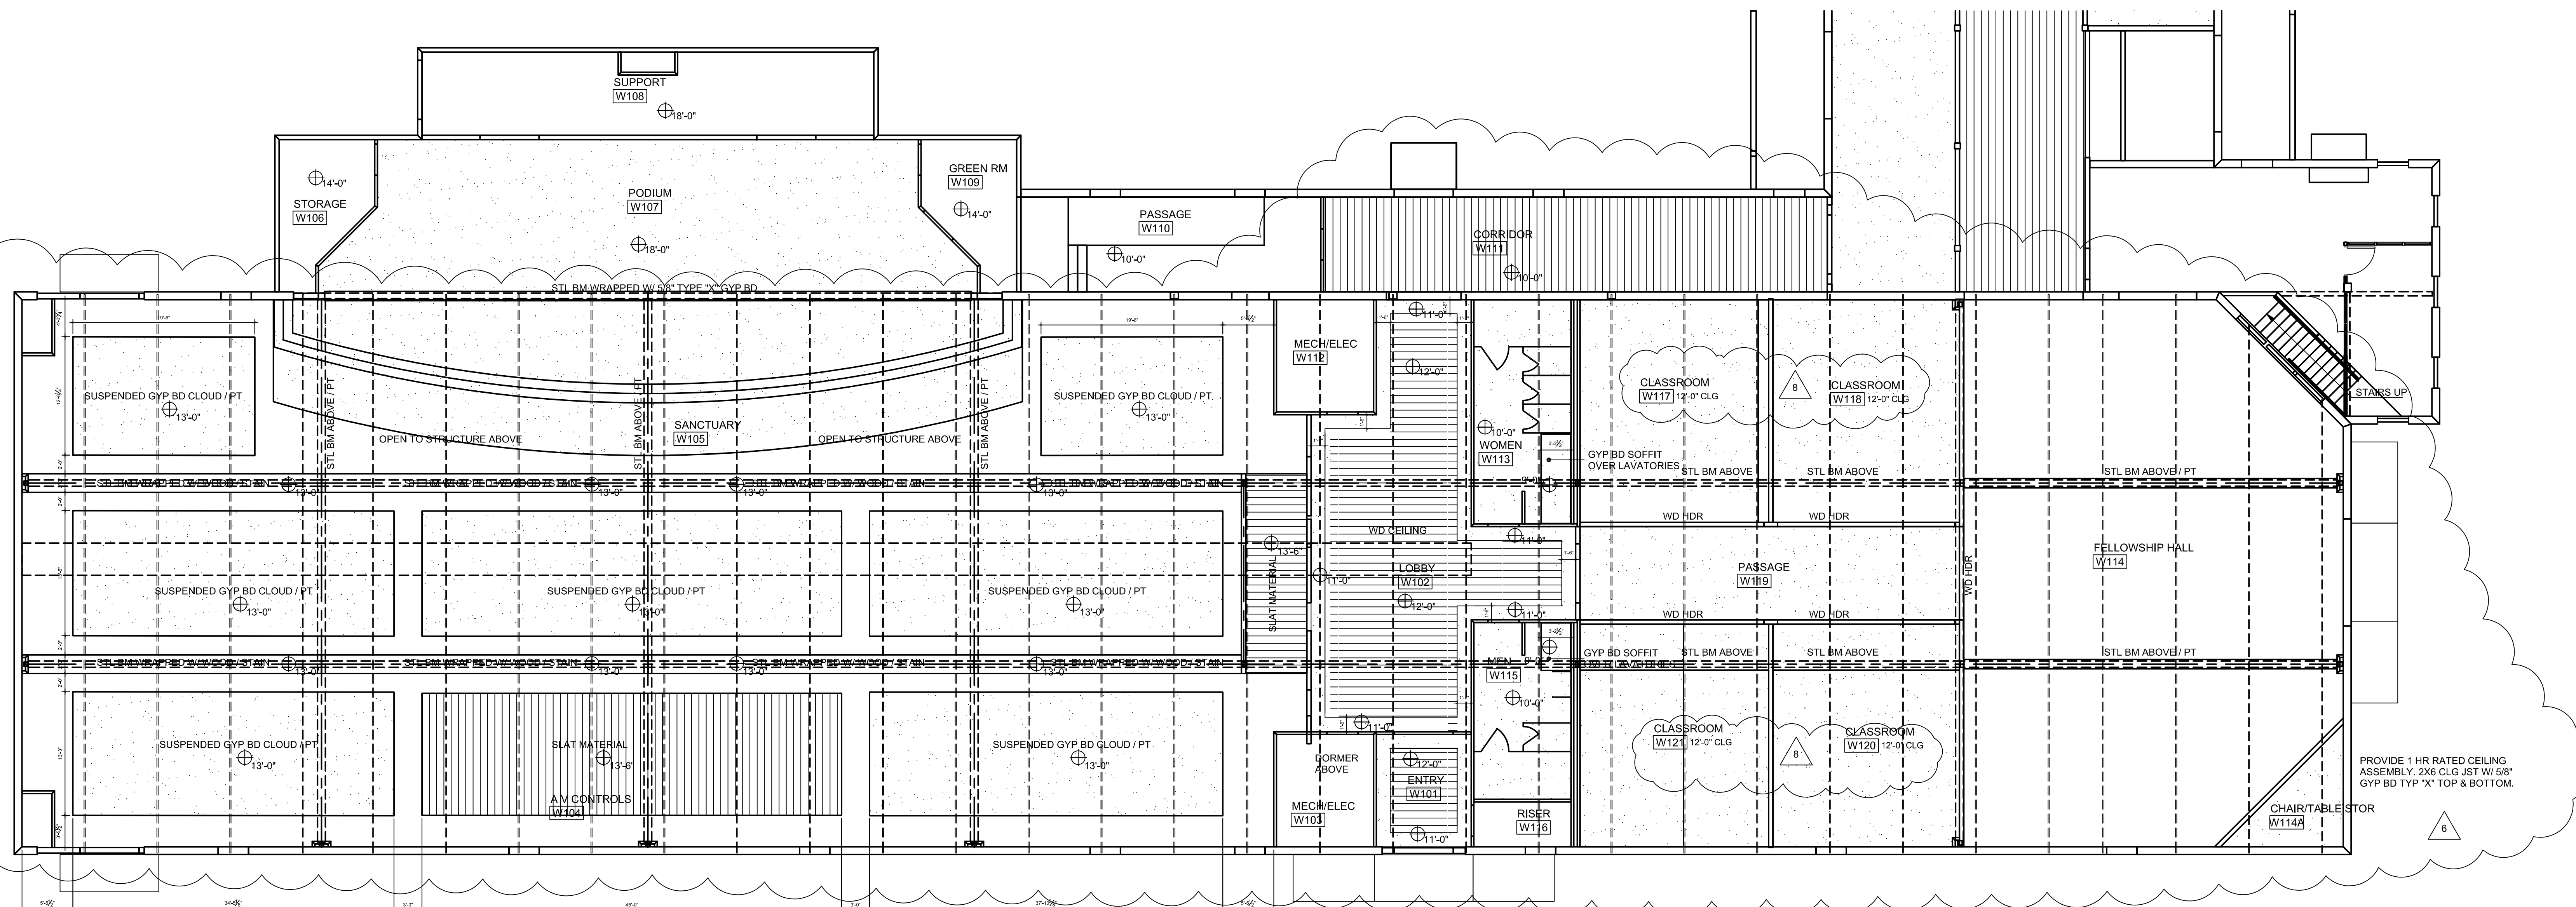

FIRST FLOOR REFLECTED CEILING PLAN: WORSHIP-FELLOWSHIP HALL-PHASE I

SCALE: 1/8" = 1'-0"

0 10 20
SCALE IN FEET

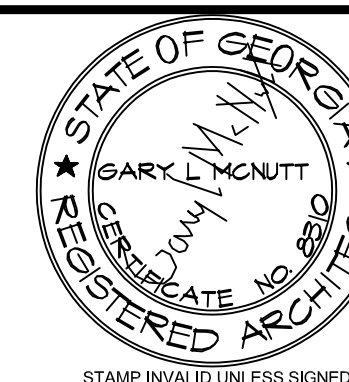

ARCHITECT

STAMP INVALID UNLESS SIGNED

CONSULTANT

STAMP INVALID UNLESS SIGNED



10641 HIGHWAY 36
COVINGTON, GA 30014
770.786.3031

REFLECTED CEILING PLAN: EDUCATION / GATHERING - PHASE I

Retrofit & Renovations for
Madison Methodist Church
1091 Confederate Highway
Madison, Georgia 30650



JOB NO.:	02405		
DRAWN BY:	GM		
CHECKED BY:	GM		
DESCRIPTION:	SCH-REVIEW-P1		
DATE:	08.04.24		
DESCRIPTION:	DD-REVIEW		
DATE:	00.00.24		
DESCRIPTION:	CD-REVIEW		
DATE:	01.02.25		
DESCRIPTION:	BID-CONSTRUCTION		
DATE:	01.21.25		
REVISIONS:			
1	03.24.25	8	02.09.26
2	04.21.25	9	
3	08.11.25	10	
4	08.20.25	11	
5	09.03.25	12	
6	12.19.25	13	
7	01.23.26	14	

THESE DRAWINGS ARE THE PROPERTY OF GLMARCHITECT
AND ARE NOT TO BE REPRODUCED OR REUSED WITHOUT
PERMISSION AND CREDIT.
COPYRIGHT: © 2026

SHEET

A9.2.2

OF

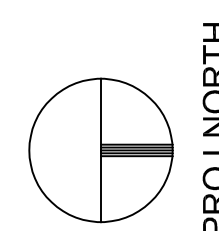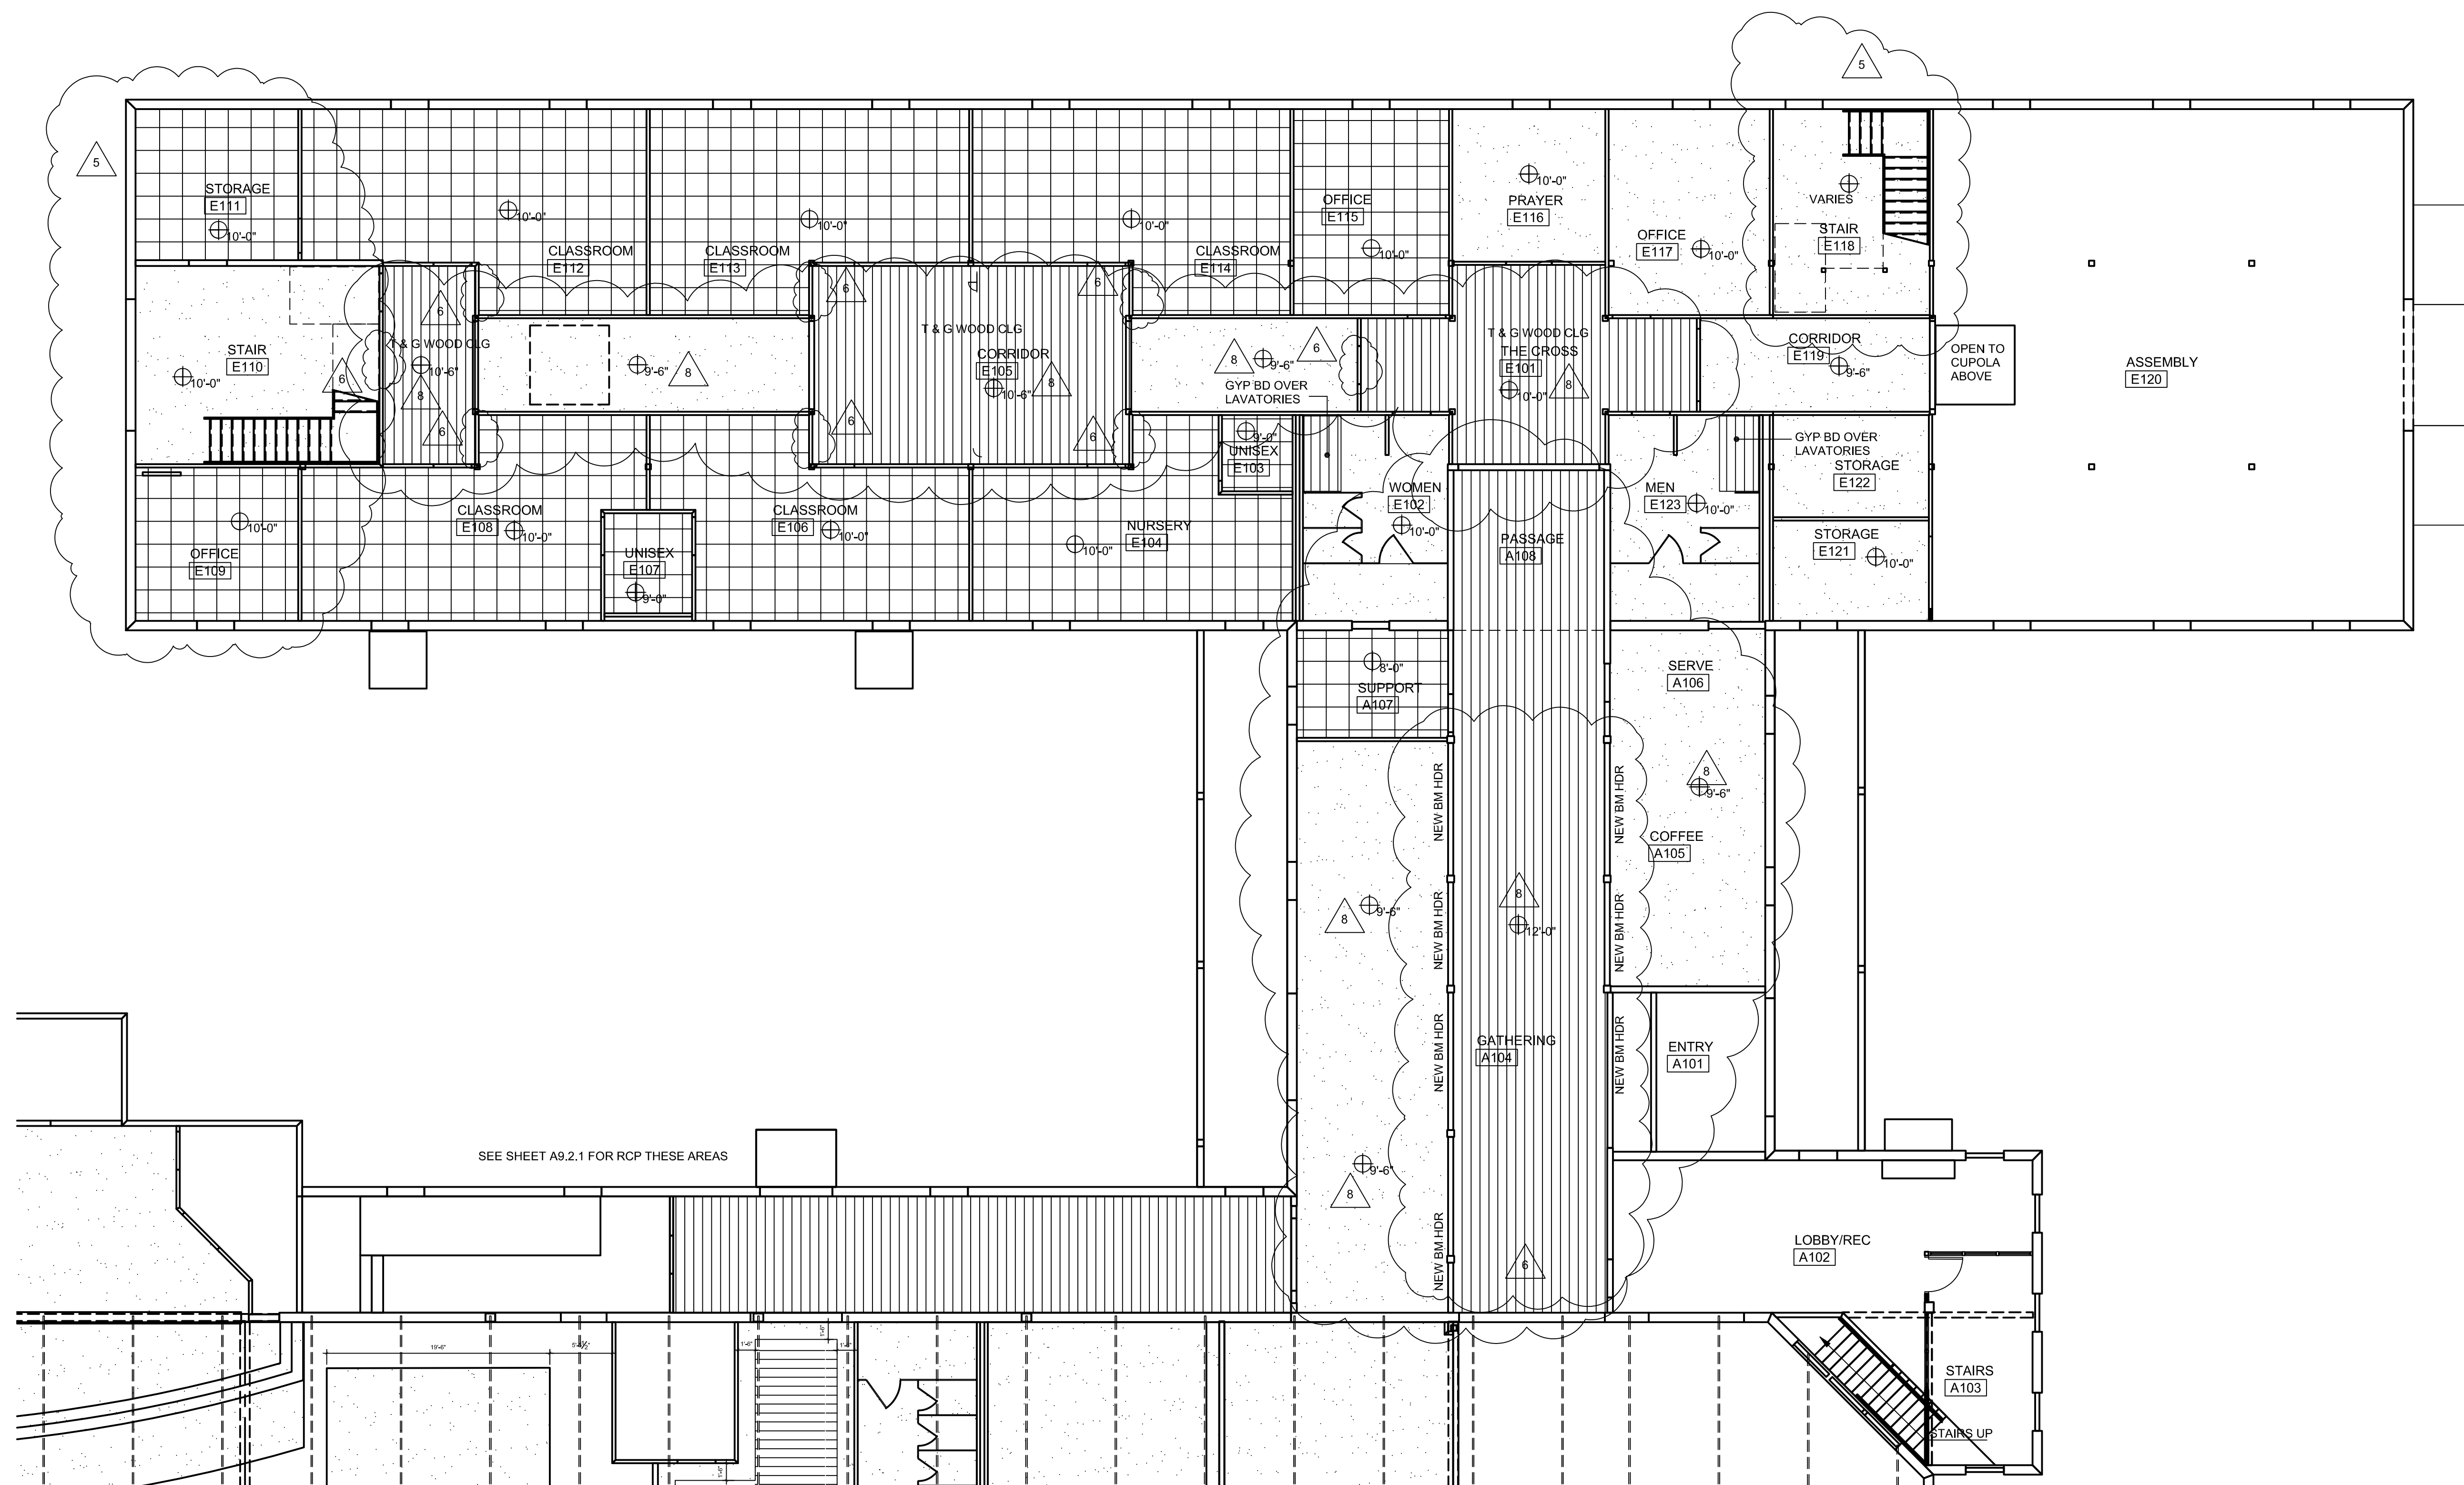

REFLECTED CEILING PLAN: EDUCATION / GATHERING-PHASE I

SCALE: 1/8" = 1'-0"





A

B

C

D

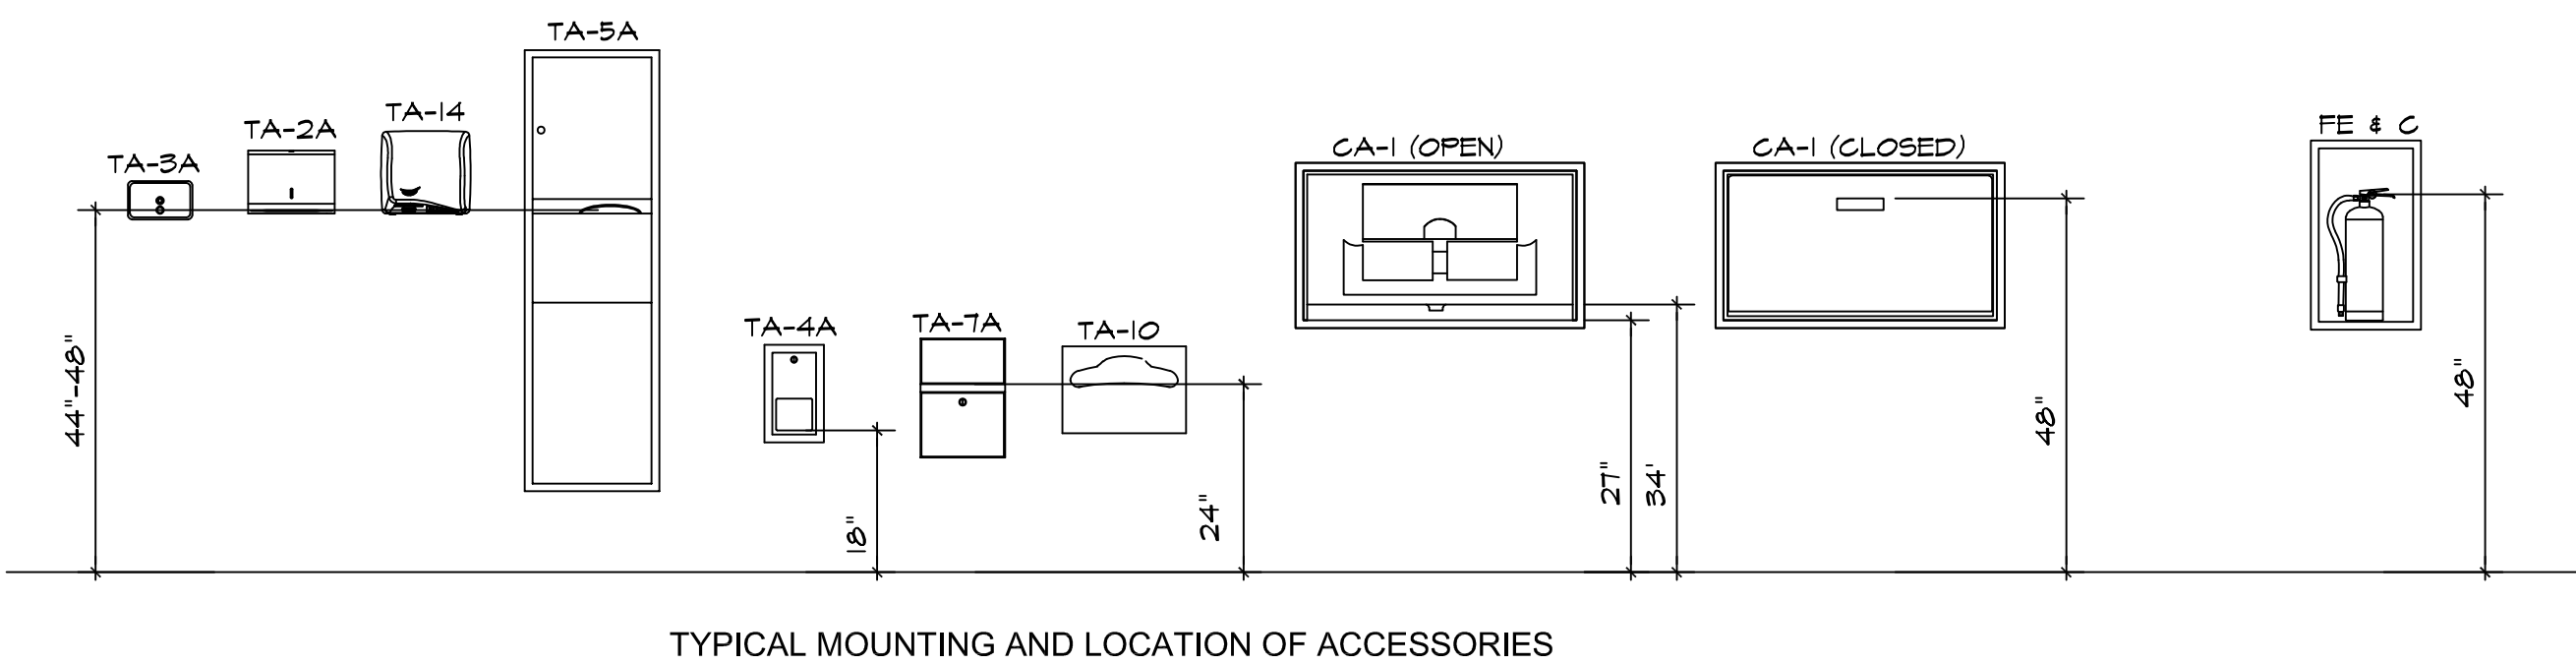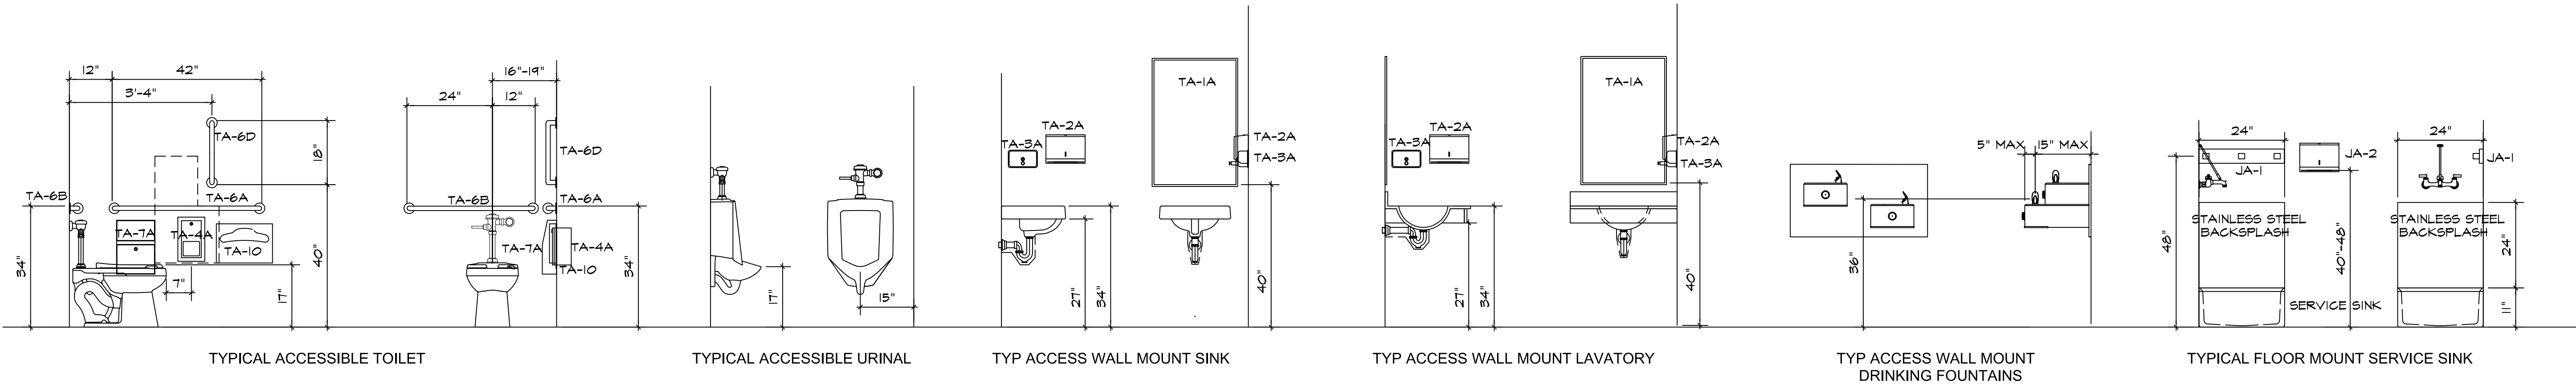

INTERIOR ELEVATIONS: MOUNTING & LOCATION REQUIREMENTS


SCALE: 1/2"=1'-0"



ACCESSORY SCHEDULE	
TA-1A	MIRROR UNIT: 24X36
TA-1B	MIRROR UNIT: CUSTOM SIZE
TA-2A	PAPER TOWEL DISPENSER (FOLDED)
TA-2B	PAPER TOWEL DISPENSER (ROLLED)
TA-3A	SOAP DISPENSER
TA-4A	TOILET TISSUE DISPENSER (ROLLED)
TA-4B	COMBINATION TOILET TISSUE DISPENSER (ROLLED)
TA-4C	TOILET TISSUE DISPENSER (FOLDED)
TA-4D	TOILET TISSUE DISPENSER (JUMBO ROLLED)
TA-5A	COMBINATION TOWEL DISPENSER (FOLDED) / WASTE RECEPTACLE
TA-5B	COMBINATION TOWEL DISPENSER (ROLLED) / WASTE RECEPTACLE
TA-5C	MULTIPURPOSE SOAP / TOWEL DISPENSER
TA-6A	GRAB BAR 42
TA-6B	GRAB BAR 36
TA-6C	GRAB BAR 24
TA-6D	GRAB BAR 18
TA-7A	SANITARY NAPKIN DISPOSAL (WALL MOUNT)
TA-7B	SANITARY NAPKIN DISPOSAL (PARTITION MOUNT/DUAL ACCESS)
TA-8	ROBE HOOK
TA-9	WASTE RECEPTACLE
TA-10	SEAT COVER DISPENSER
TA-11	VENDING
TA-12	BAG SHELF
TA-13	SEAT COVER DISPENSER
TA-14	HAND DRYER
CA-1	CHANGING STATION
CA-2	CHILD PROTECTION SEAT
UG-1	UNDERLAVATORY GUARDS
JA-1	MOP AND BROOM HOLDER
JA-2	PAPER TOWEL DISPENSER

GM
Architect

102 Sammy Court
WARNER ROBINS, GEORGIA 31088
gfmarch@outlook.com
(478)-365-8976

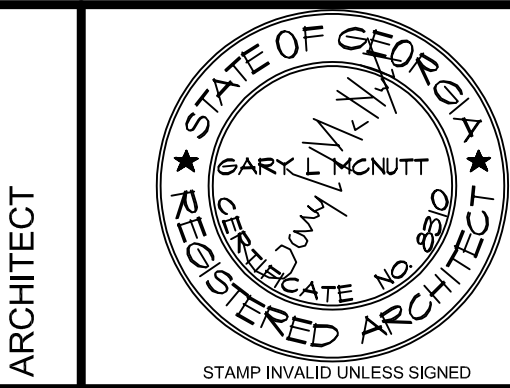

ARCHITECT

CONSULTANT

STAMP INVALID UNLESS SIGNED

SUNBELT
BUILDERS

10641 HIGHWAY 36
COVINGTON, GA 30014
770.786.3031

INTERIOR ELEVATIONS: MOUNTING, LOCATION, ETC.

Retrofit & Renovations for
Madison Methodist Church
1091 Confederate Highway
Madison, Georgia 30650


JOB NO.:	02405		
DRAWN BY:	GM		
CHECKED BY:	GM		
DESCRIPTION:	SCH-REVIEW-P1		
DATE:	08.04.24		
DESCRIPTION:	DD-REVIEW		
DATE:	00.00.24		
DESCRIPTION:	CD-REVIEW		
DATE:	01.02.25		
DESCRIPTION:	BID-CONSTRUCTION		
DATE:	01.21.25		
REVISIONS:			
1	03.24.25	8	02.09.26
2	04.21.25	9	
3	08.11.25	10	
4	08.20.25	11	
5	09.03.25	12	
6	12.19.25	13	
7	01.23.26	14	

THESE DRAWINGS ARE THE PROPERTY OF GM ARCHITECT
AND ARE NOT TO BE REPRODUCED OR REUSED WITHOUT
PERMISSION AND CREDIT.
COPYRIGHT: © 2026

SHEET

A9.3.0

OF

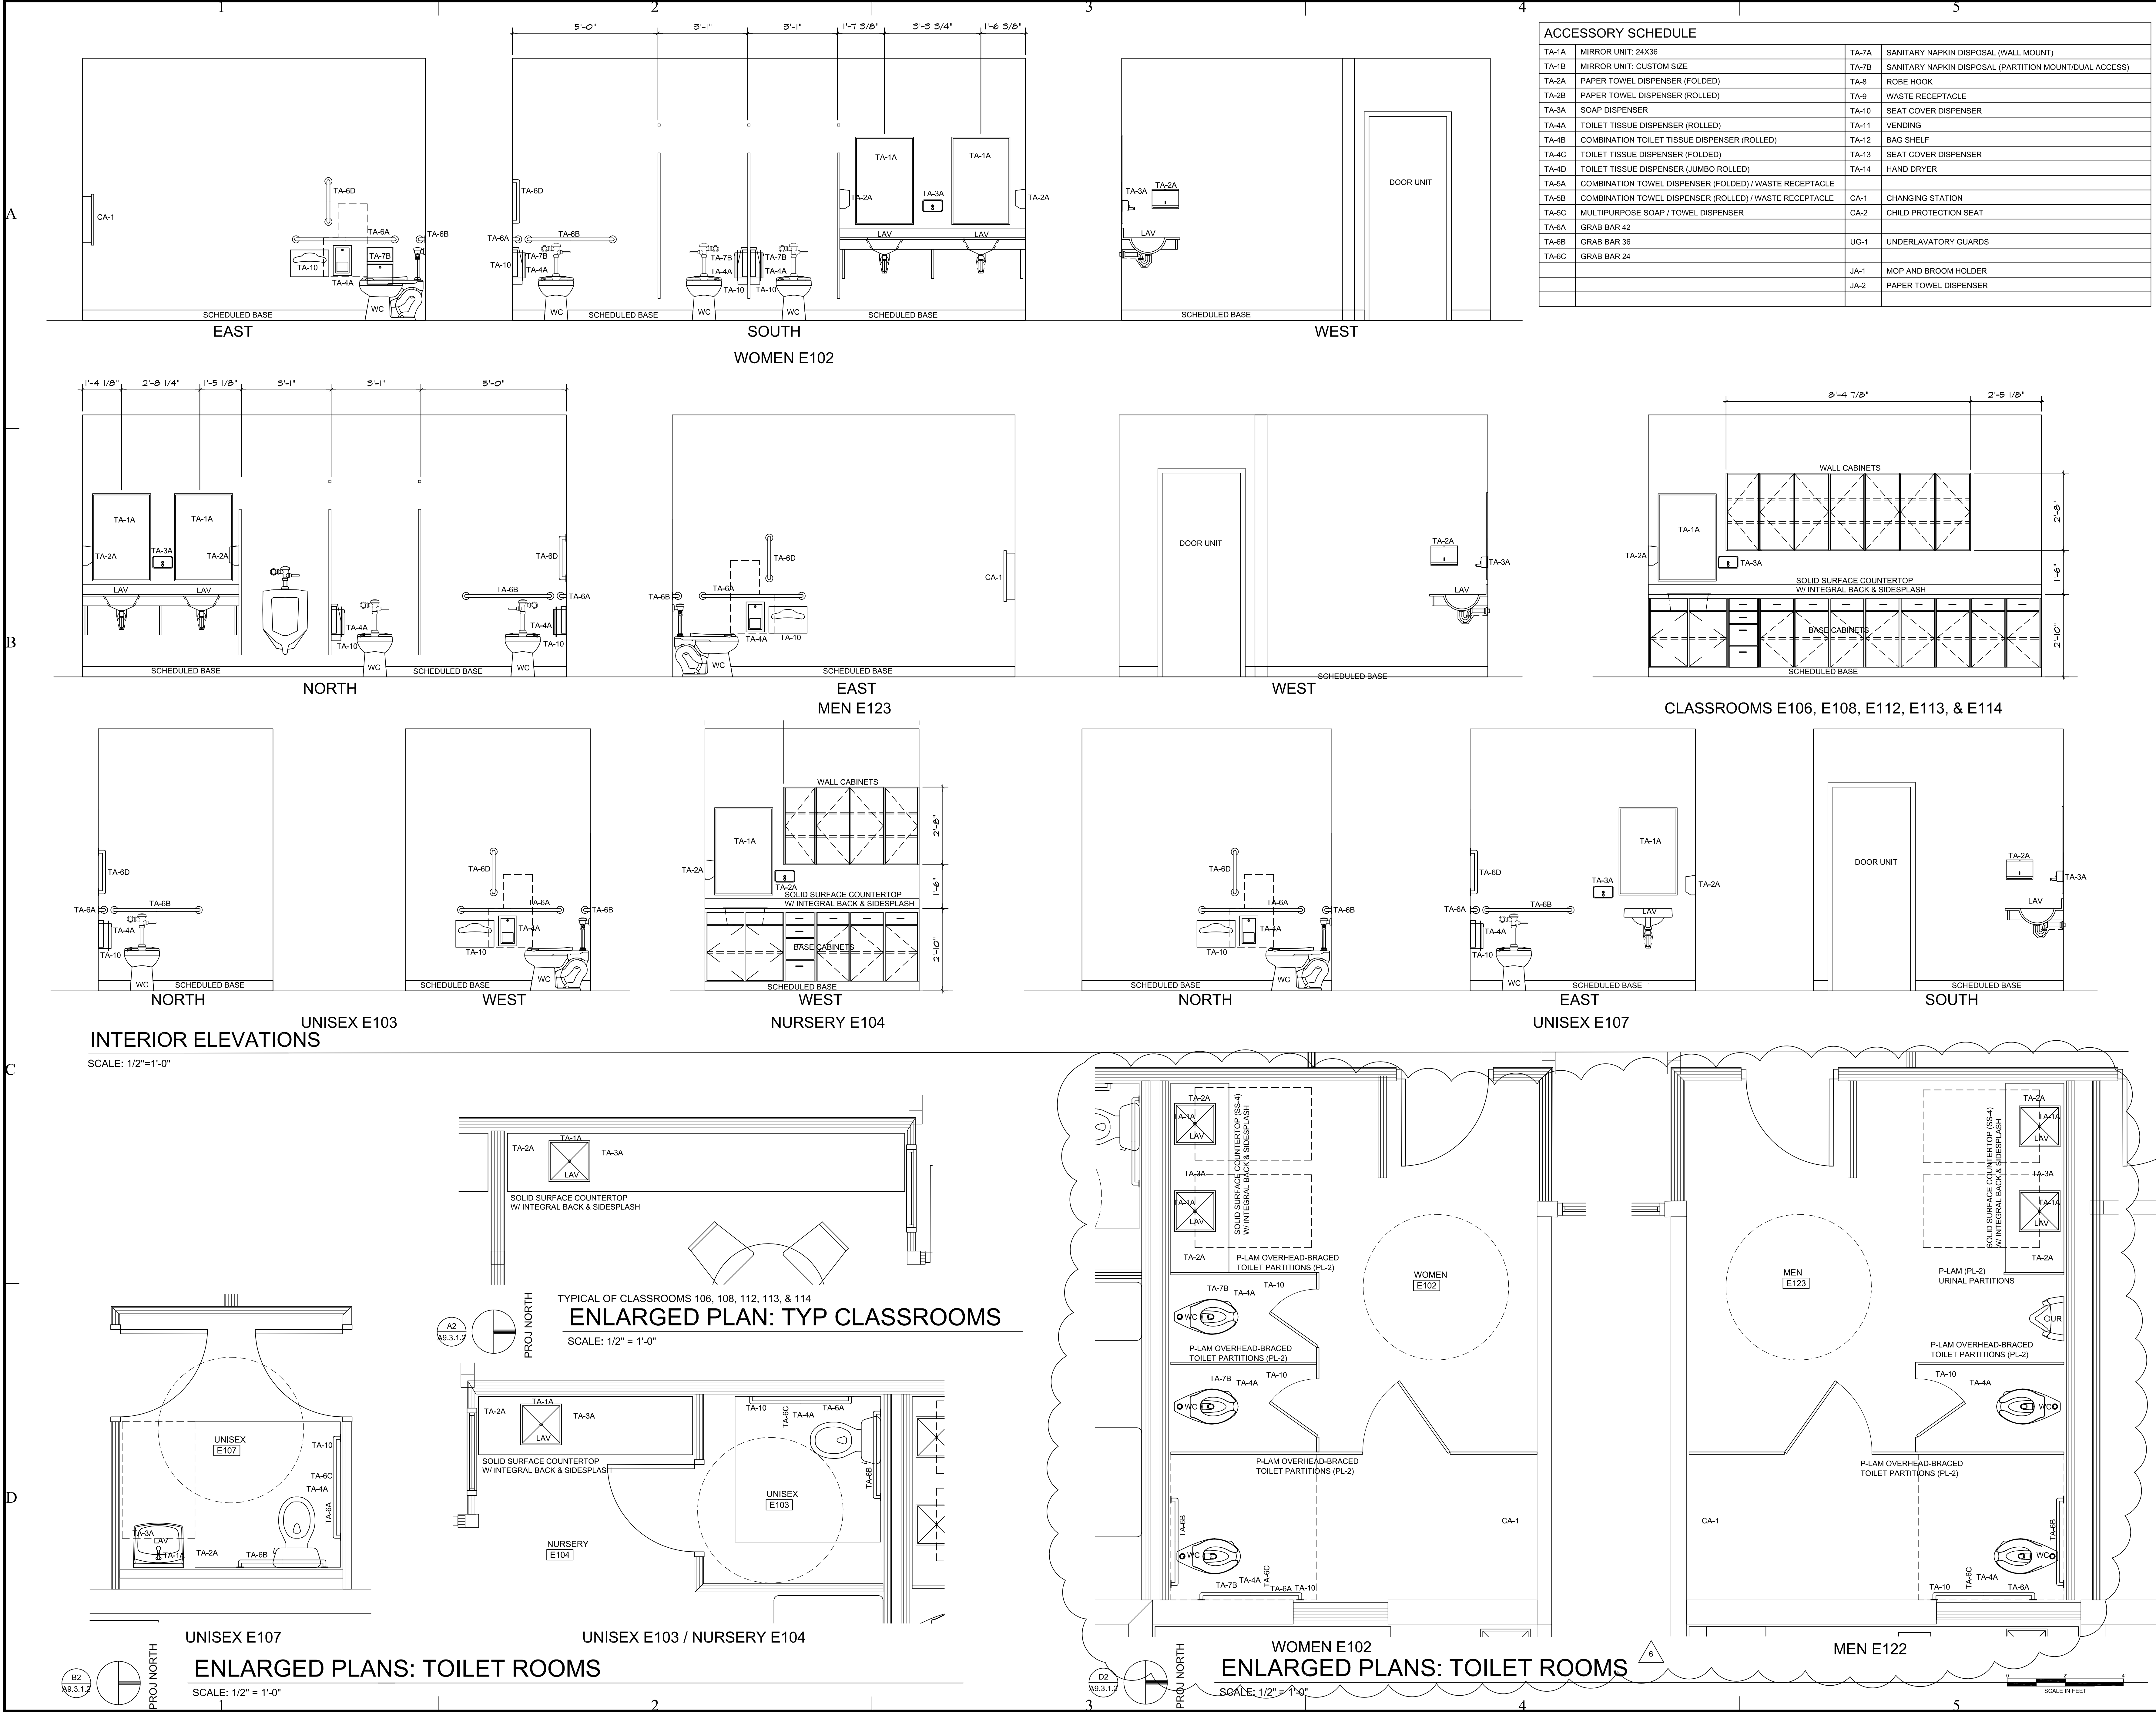

ACCESSORY SCHEDULE			
TA-1A	MIRROR UNIT: 24X36	TA-7A	SANITARY NAPKIN DISPOSAL (WALL MOUNT)
TA-1B	MIRROR UNIT: CUSTOM SIZE	TA-7B	SANITARY NAPKIN DISPOSAL (PARTITION MOUNT/DUAL ACCESS)
TA-2A	PAPER TOWEL DISPENSER (FOLDED)	TA-8	ROBE HOOK
TA-2B	PAPER TOWEL DISPENSER (ROLLED)	TA-9	WASTE RECEPTACLE
TA-3A	SOAP DISPENSER	TA-10	SEAT COVER DISPENSER
TA-4A	TOILET TISSUE DISPENSER (ROLLED)	TA-11	VENDING
TA-4B	COMBINATION TOILET TISSUE DISPENSER (ROLLED)	TA-12	BAG SHELF
TA-4C	TOILET TISSUE DISPENSER (FOLDED)	TA-13	SEAT COVER DISPENSER
TA-4D	TOILET TISSUE DISPENSER (JUMBO ROLLED)	TA-14	HAND DRYER
TA-5A	COMBINATION TOWEL DISPENSER (FOLDED) / WASTE RECEPTACLE		
TA-5B	COMBINATION TOWEL DISPENSER (ROLLED) / WASTE RECEPTACLE	CA-1	CHANGING STATION
TA-5C	MULTIPURPOSE SOAP / TOWEL DISPENSER	CA-2	CHILD PROTECTION SEAT
TA-6A	GRAB BAR 42		
TA-6B	GRAB BAR 36	UG-1	UNDERLAVATORY GUARDS
TA-6C	GRAB BAR 24		
		JA-1	MOP AND BROOM HOLDER
		JA-2	PAPER TOWEL DISPENSER

GM

Architect

102 Sammy Court
WARNER ROBINS, GEORGIA 31088
glmarch@outlook.com
(478)-365-8976

ARCHITECT

CONSULTANT

STATE OF GEORGIA
BARRY L. WILSON
REGISTERED ARCHITECT
EXPIRATION DATE 12/31/2024
STAMP INVALID UNLESS SIGNED

SUNBELT BUILDERS

10641 HIGHWAY 36
COVINGTON, GA 30014
770.786.3031

ENLARGED PLANS & INTERIOR ELEVATIONS

Retrofit & Renovations for
Madison Methodist Church

1091 Confederate Highway
Madison, Georgia 30650


JOB NO.: 02405
DRAWN BY: GM
CHECKED BY: GM
DESCRIPTION: SCH-REVIEW-P1
DATE: 08.04.24
DESCRIPTION: DD-REVIEW
DATE: 00.00.24
DESCRIPTION: CD-REVIEW
DATE: 01.02.25
DESCRIPTION: BID-CONSTRUCTION
DATE: 01.21.25

REVISIONS:

1	03.24.25	8	02.09.26
2	04.21.25	9	
3	08.11.25	10	
4	08.20.25	11	
5	09.03.25	12	
6	12.19.25	13	
7	01.23.26	14	

THESE DRAWINGS ARE THE PROPERTY OF GLMARCH AND ARE NOT TO BE REPRODUCED OR REUSED WITHOUT PERMISSION AND CREDIT.
COPYRIGHT: (C) 2026

SHEET
A9.3.1.2
OF

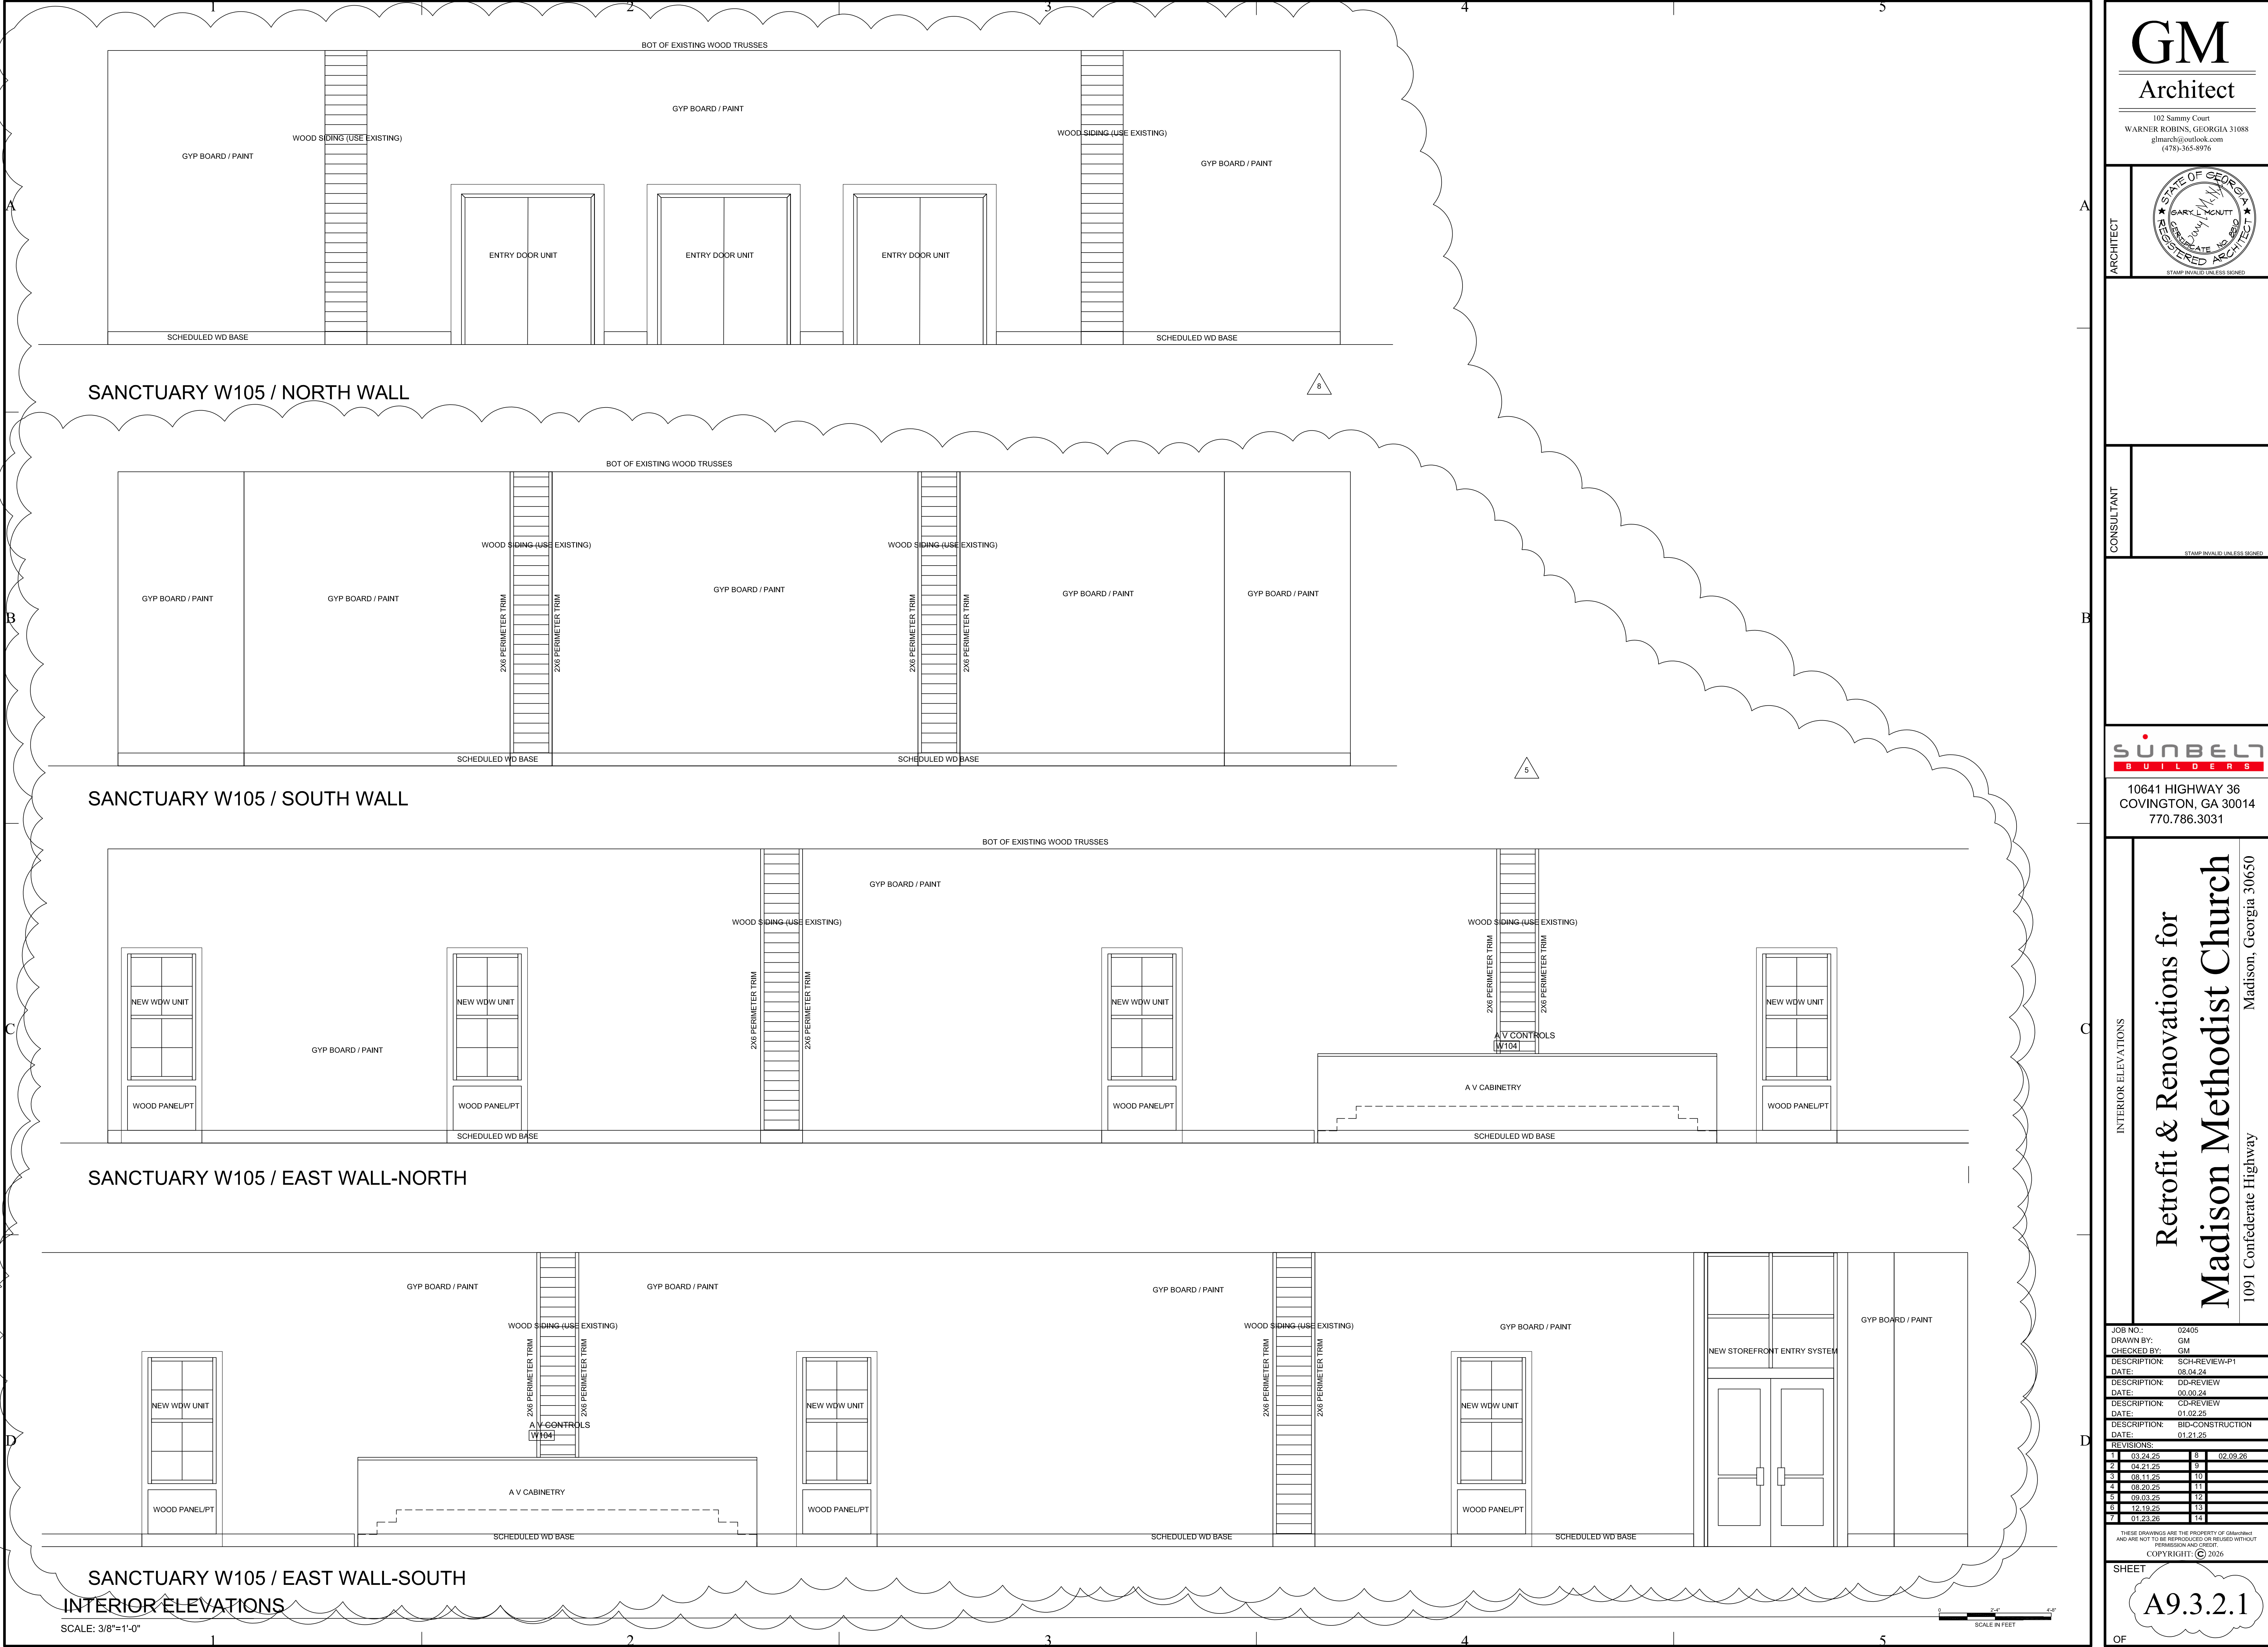

GM

Architect

102 Sammy Court
WARNER ROBINS, GEORGIA 31088
glmarch@outlook.com
(478)-365-8976

ARCHITECT

STATE OF GEORGIA
DARYL MCNITT
REGISTERED ARCHITECT
EXPIRATION DATE 12/31/2024
STAMP INVALID UNLESS SIGNED

CONSULTANT

STAMP INVALID UNLESS SIGNED

SUNBELT

BUILDERS

10641 HIGHWAY 36
COVINGTON, GA 30014
770.786.3031

INTERIOR ELEVATIONS

Retrofit & Renovations for
Madison Methodist Church

1091 Confederate Highway
Madison, Georgia 30650

JOB NO.: 02405
DRAWN BY: GM
CHECKED BY: GM
DATE: 08.04.24
DESCRIPTION: SCH-REVIEW-P1
DATE: 08.04.24
DESCRIPTION: DD-REVIEW
DATE: 00.00.24
DESCRIPTION: CD-REVIEW
DATE: 01.02.25
DESCRIPTION: BID-CONSTRUCTION
DATE: 01.21.25

REVISIONS:


1	03.24.25	8	02.09.26
2	04.21.25	9	
3	08.11.25	10	
4	08.20.25	11	
5	09.03.25	12	
6	12.18.25	13	
7	01.23.26	14	

THESE DRAWINGS ARE THE PROPERTY OF Gmarchitect
AND ARE NOT TO BE REPRODUCED OR REUSED WITHOUT
PERMISSION AND CREDIT.
COPYRIGHT: (C) 2026

SHEET

A9.3.2.1

OF

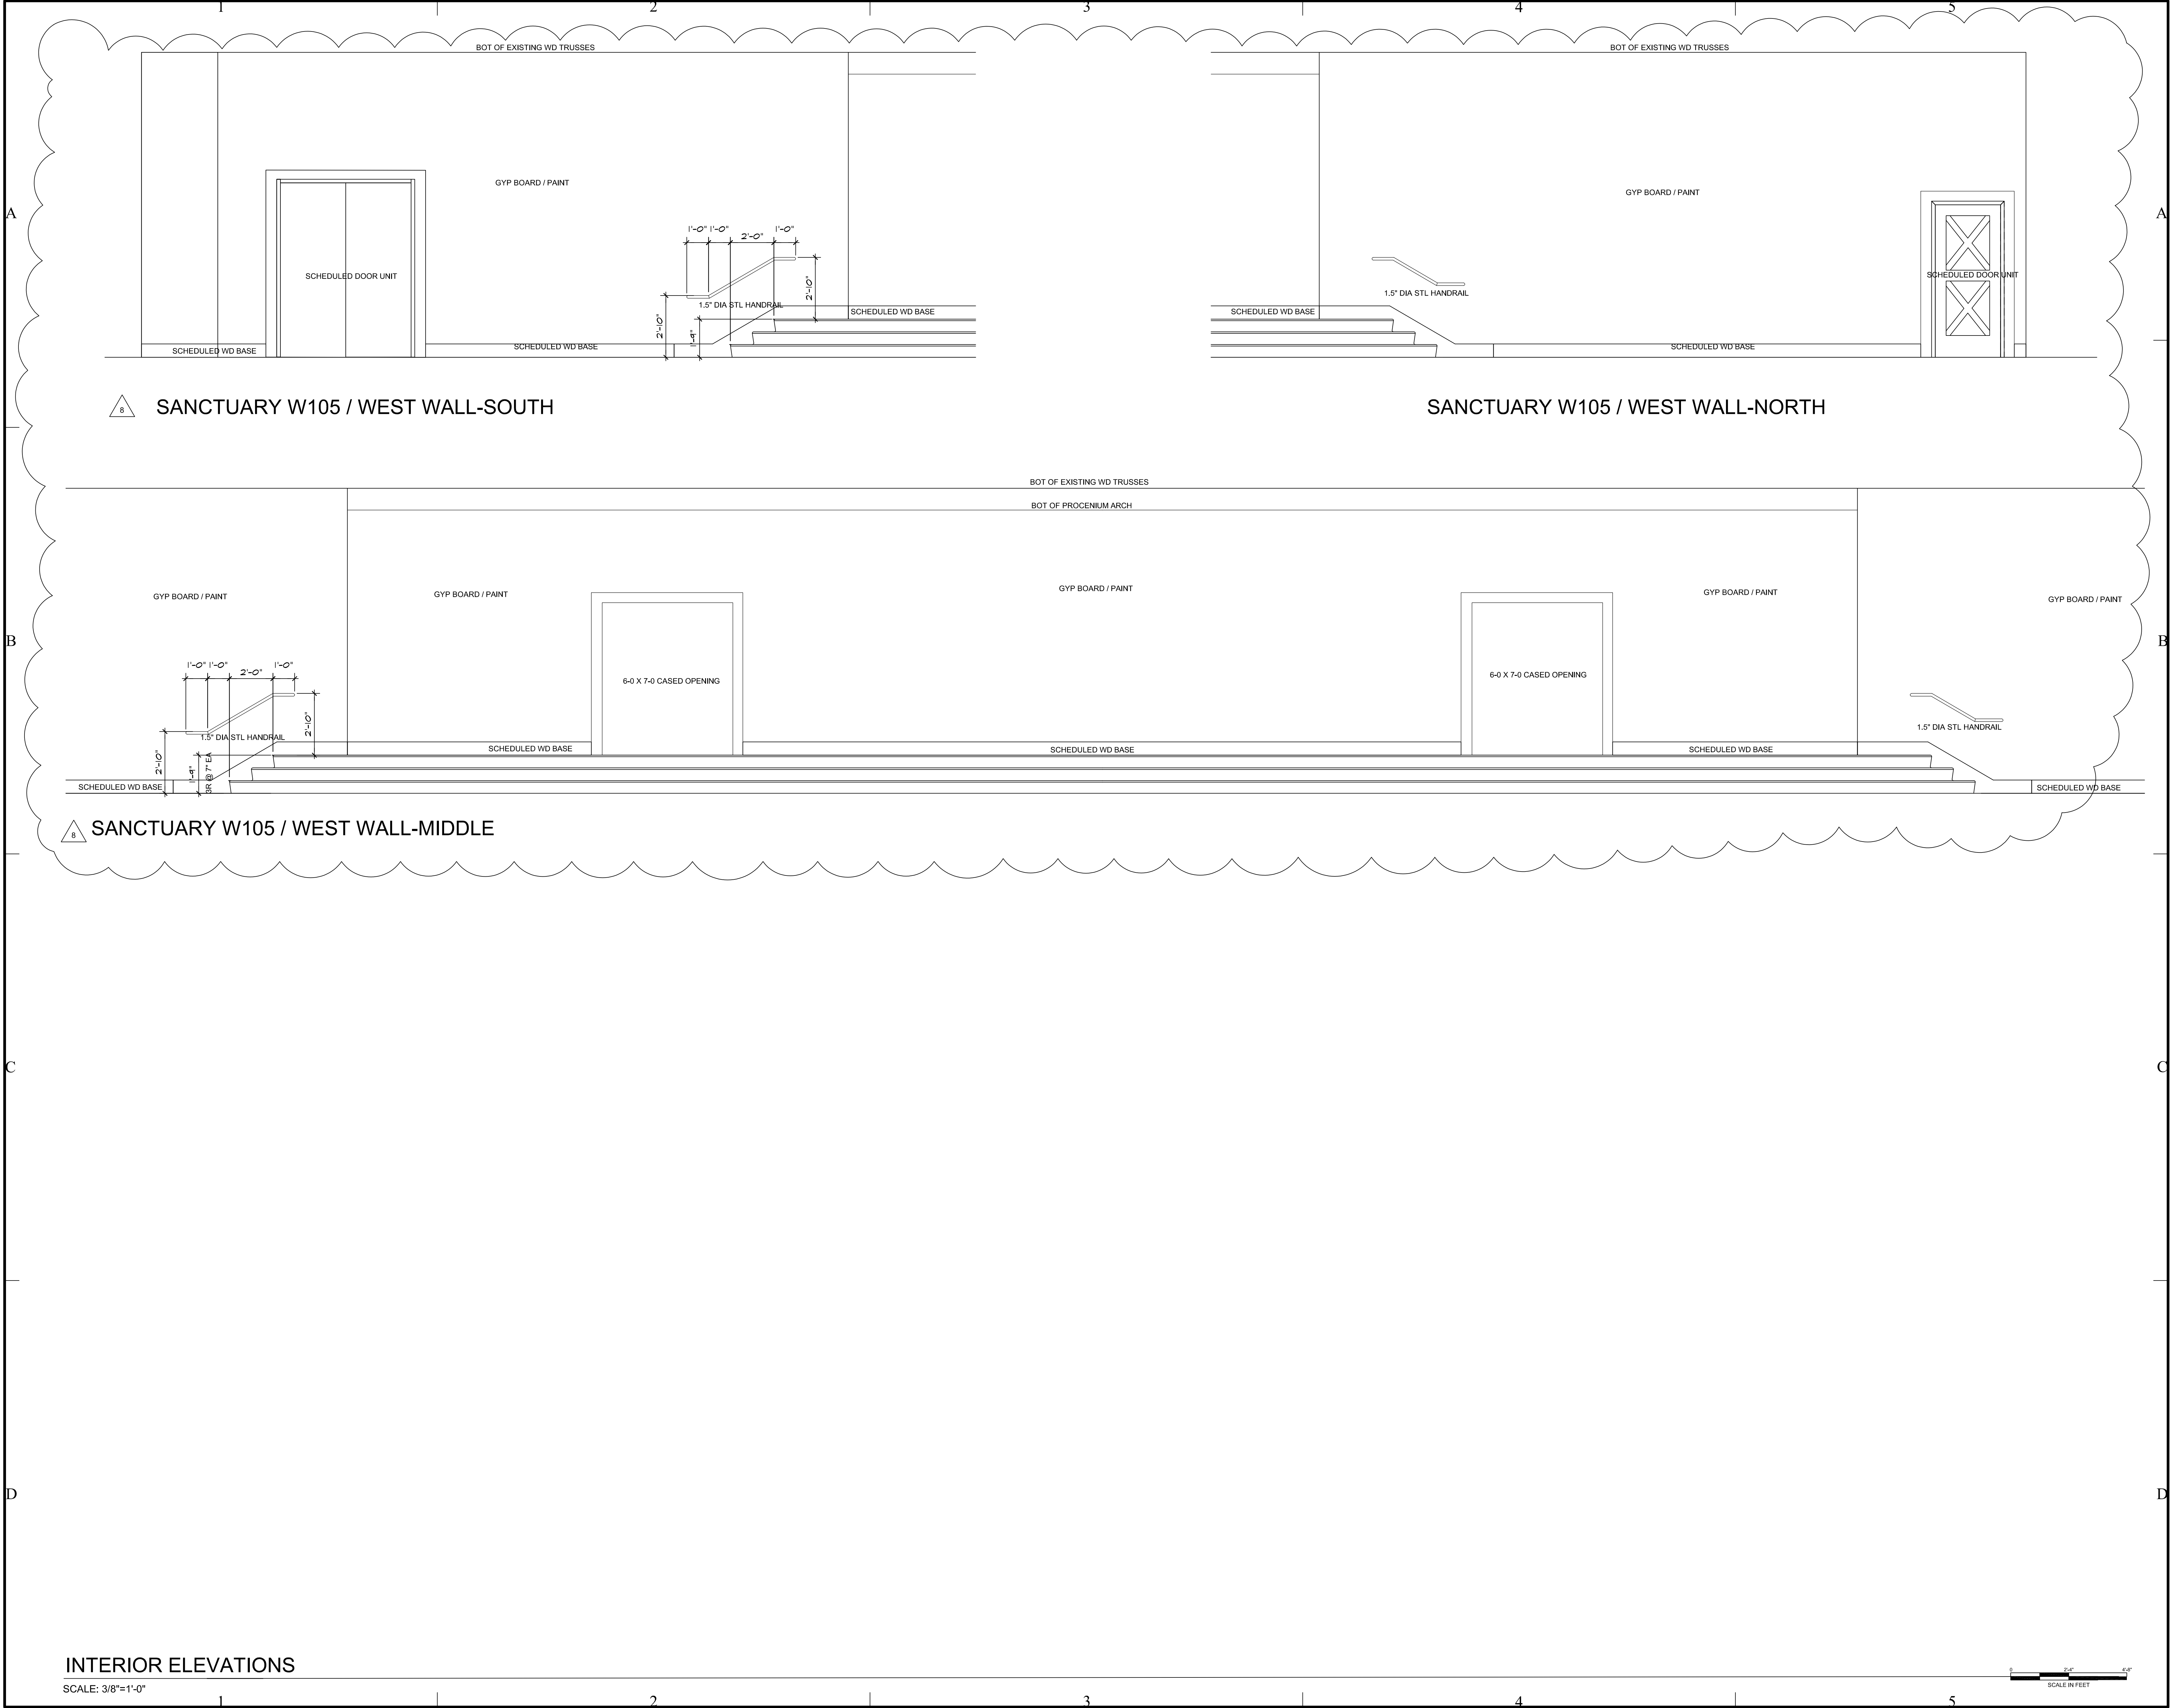

GM

Architect

102 Sammy Court
WARNER ROBINS, GEORGIA 31088
gfmarch@outlook.com
(478) 365-8976

ARCHITECT

STATE OF GEORGIA

★ BARRY L. MCNITT ★

REGISTERED ARCHITECT

STAMP INVALID UNLESS SIGNED

CONSULTANT

STAMP INVALID UNLESS SIGNED

SUNBELT

BUILDERS

10641 HIGHWAY 36
COVINGTON, GA 30014
770.786.3031

INTERIOR ELEVATIONS

Retrofit & Renovations for
Madison Methodist Church

Madison, Georgia 30650
1091 Confederate Highway

JOB NO.: 02405
DRAWN BY: GM
CHECKED BY: GM
DATE: 08.04.24
DESCRIPTION: SCH-REVIEW-P1
DATE: 08.04.24
DESCRIPTION: DD-REVIEW
DATE: 00.00.24
DESCRIPTION: CD-REVIEW
DATE: 01.02.25
DESCRIPTION: BID-CONSTRUCTION
DATE: 01.21.25

REVISIONS:

1	03.24.25	8	02.09.26
2	04.21.25	9	
3	08.11.25	10	
4	08.20.25	11	
5	09.03.25	12	
6	12.18.25	13	
7	01.23.26	14	

THESE DRAWINGS ARE THE PROPERTY OF GM ARCHITECT
AND ARE NOT TO BE REPRODUCED OR REUSED WITHOUT
PERMISSION AND CREDIT.
COPYRIGHT: © 2026

SHEET

A9.3.2.2

OF