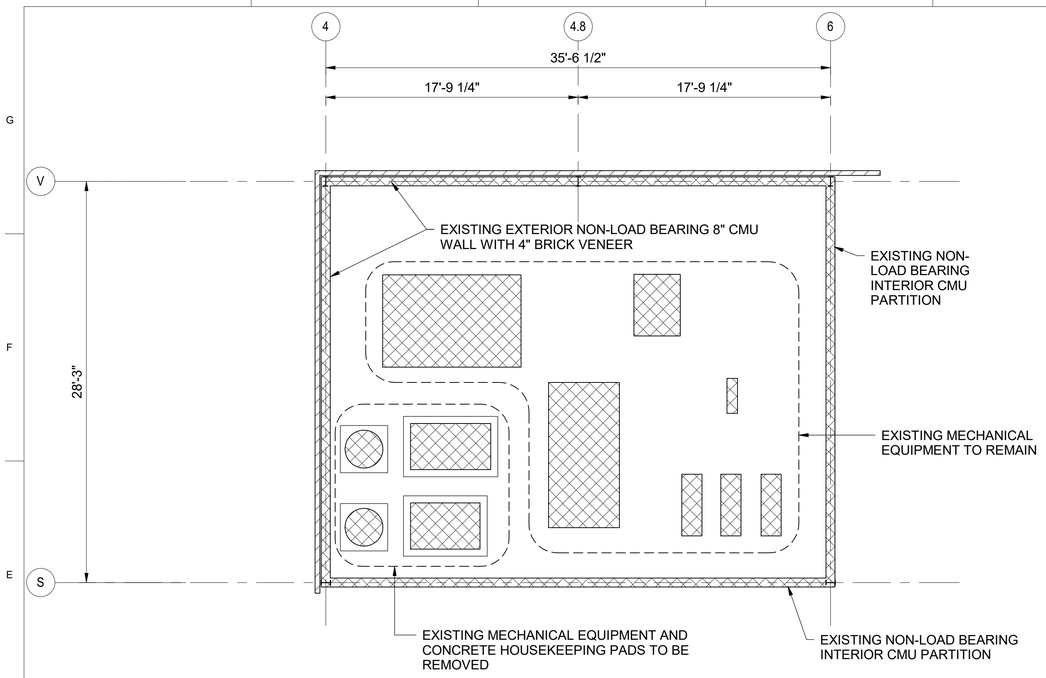

D1 EXISTING GROUND FLOOR PLAN

3/16" = 1'-0"

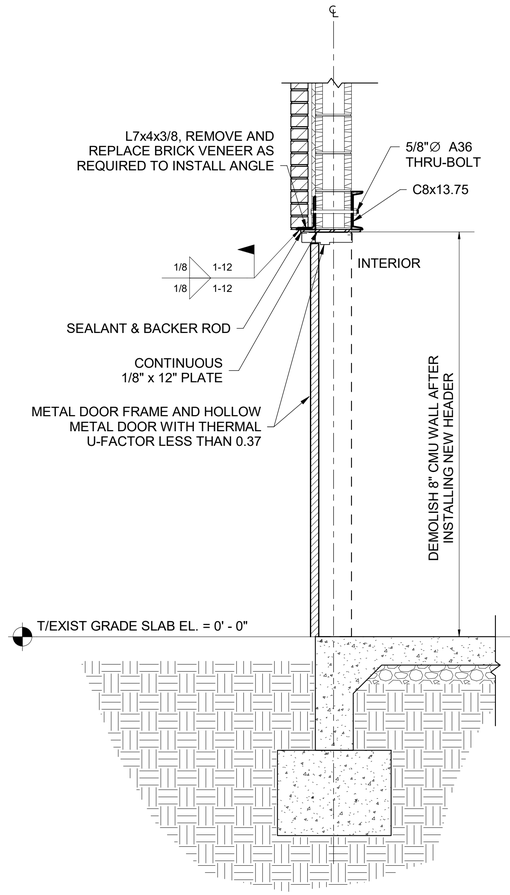

C5 NEW HEADER AT EXIST OPENING DETAIL

3/4" = 1'-0"

PLAN NOTES:

1. SEE S-001 FOR STRUCTURAL GENERAL NOTES

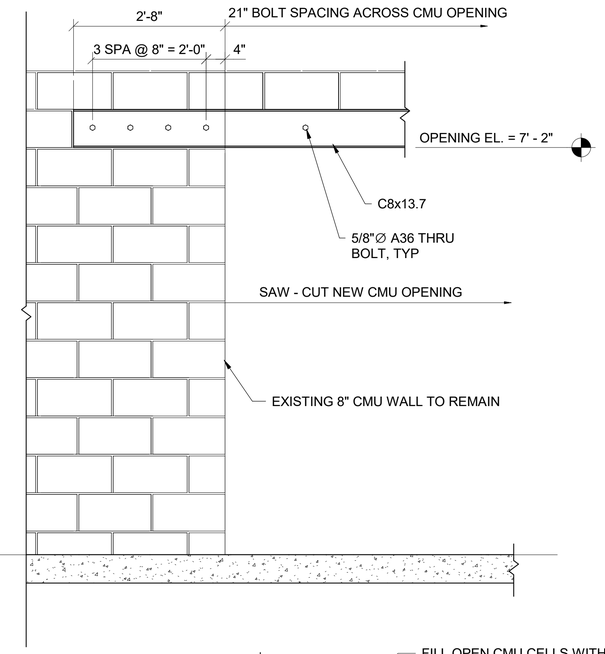

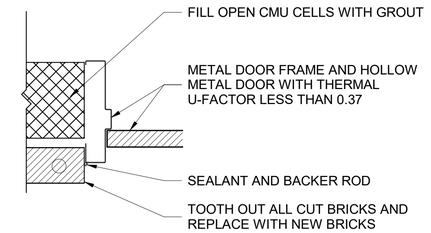

C9 JAMB SECTION

1 1/2" = 1'-0"

ALPHA BLDG SET 10-23-2025

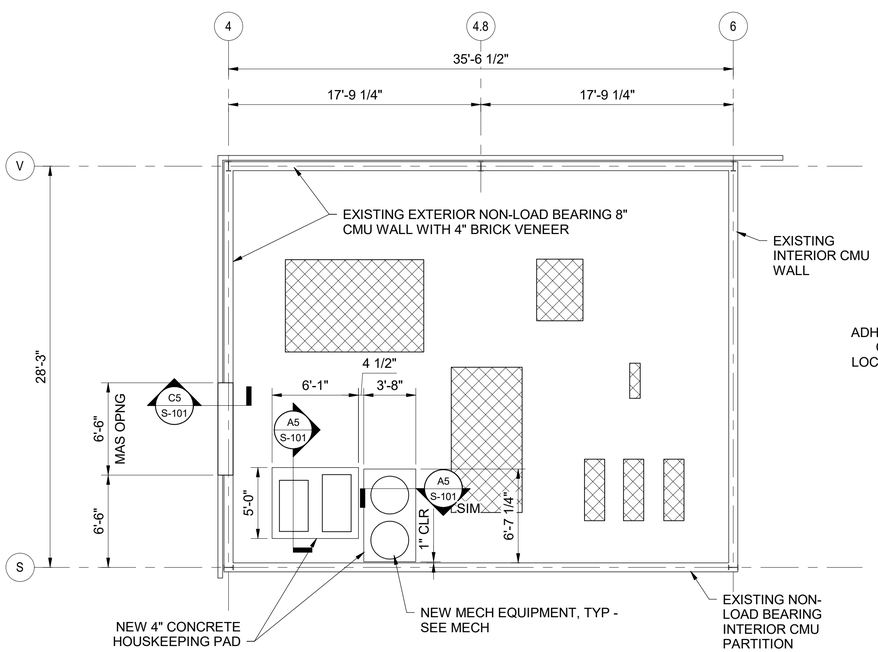

D6 NEW WORK GROUND FLOOR PLAN

3/16" = 1'-0"

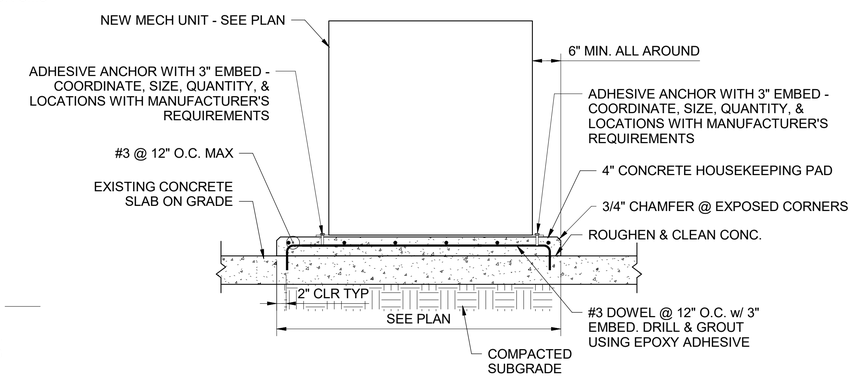

A5 INTERIOR HOUSEKEEPING PAD

3/4" = 1'-0"

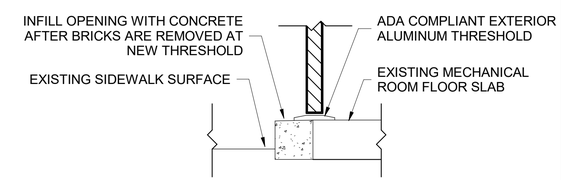

A9 THRESHOLD SECTION

1 1/2" = 1'-0"

0 1' 2' 3'
SCALE: 3/4" = 1'-0"

0 4' 8' 12'
SCALE: 3/16" = 1'-0"

GEORGIA REGISTERED No. PE27908 PROFESSIONAL ENGINEER JOHN J. SMITH 7-18-2025

MARK	DESCRIPTION	DATE
1		

ISSUE DATE: 07/03/2025

DESIGNED BY: JSMITH
DRAWN BY: CJONES
CHECKED BY: JSMITH
SUBMITTED BY: JSMITH
SIZE: ANSI D

ROCKDALE COUNTY PUBLIC SCHOOLS

RAYMOND ENGINEERING
1035 GREEN ST SE
SUITE A
CONYERS, GA 30012

MEMORIAL MIDDLE SCHOOL
3205 UNDERWOOD RD SE, CONYERS, GA 30013

EXISTING & NEW WORK PLANS & DETAILS

SHEET ID

S-101

100% DESIGN