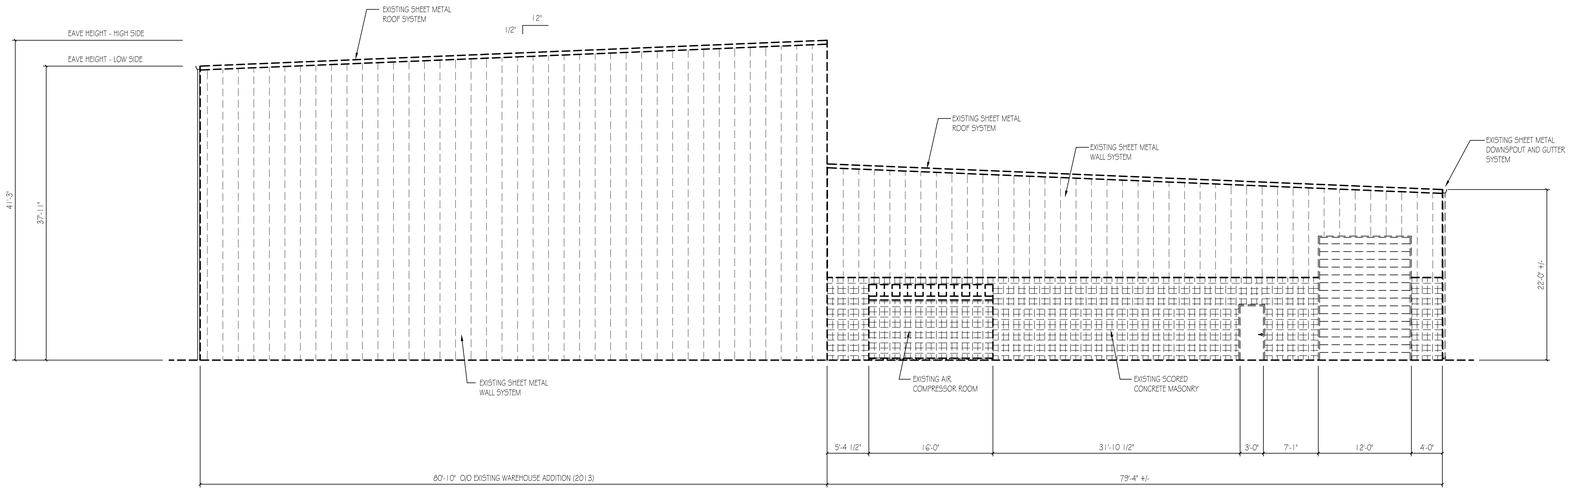

Existing Elevation (A / A-11)
SCALE: 1/8" = 1'-0"

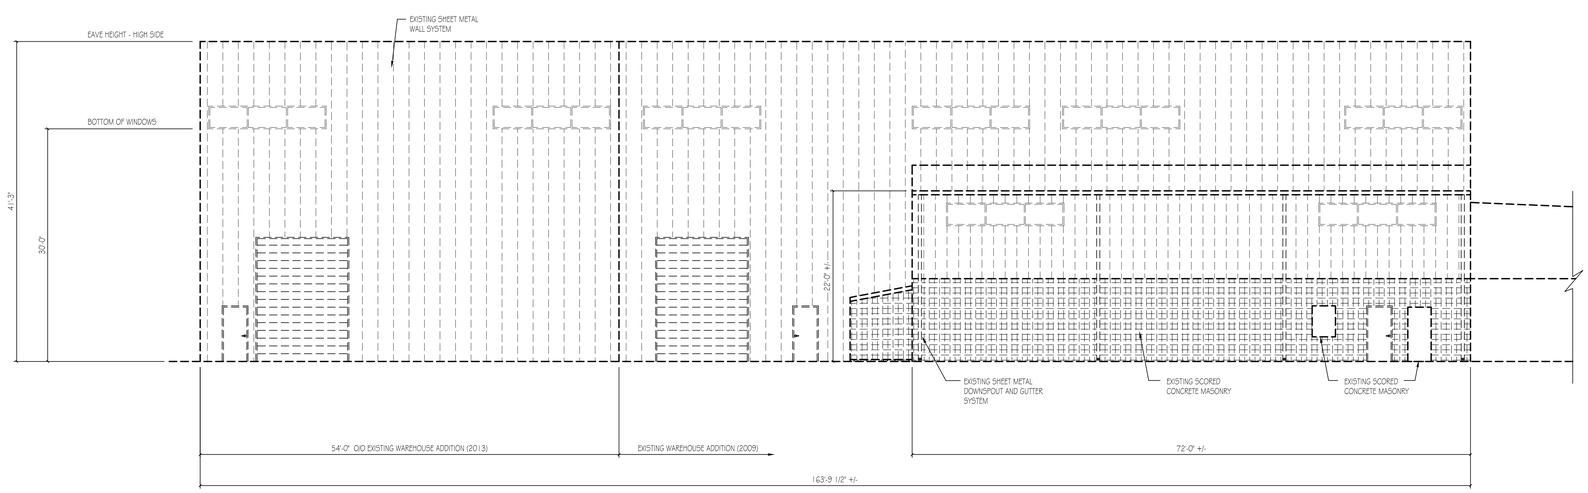

Existing Elevation (1 / A-11)
SCALE: 1/8" = 1'-0"

ZULU BID SET 01-22-2026

sunbelt BUILDERS™
1041 HWY 36, COVINGTON, GA 30014 t 770.788.3031 f 770.788.3048

Architect or Engineer Seal

A New Renovation Project For
Haver and Boecker USA, Inc
460 Gees Mill Business Court
Conyers, Georgia

1	01-22-2026 Customer Review

Project No.
• 00-00
Cad File Name
• 00-00_HB_03_A11
Drawing Scale
• 1/8" = 1'-0"
Sheet Title
• Existing Exterior Elevations (Alternate 1)
Drawn • dcm
Checked • mbm

Sunbelt Builders, Inc. ©
DRAWINGS AND SPECIFICATIONS ARE INSTRUMANTS OF SERVICE AND SHALL REMAIN THE PROPERTY OF THIS CORPORATION WHETHER THE PROJECT FOR WHICH THEY ARE MADE IS EXECUTED OR NOT. THEY ARE NOT TO BE USED ON OTHER PROJECTS OR EXTENSIONS TO THIS PROJECT EXCEPT BY AGREEMENT IN WRITING AND APPROPRIATE COMPENSATION TO THIS CORPORATION.

DRAWING NUMBER
A-1.1
2 of *